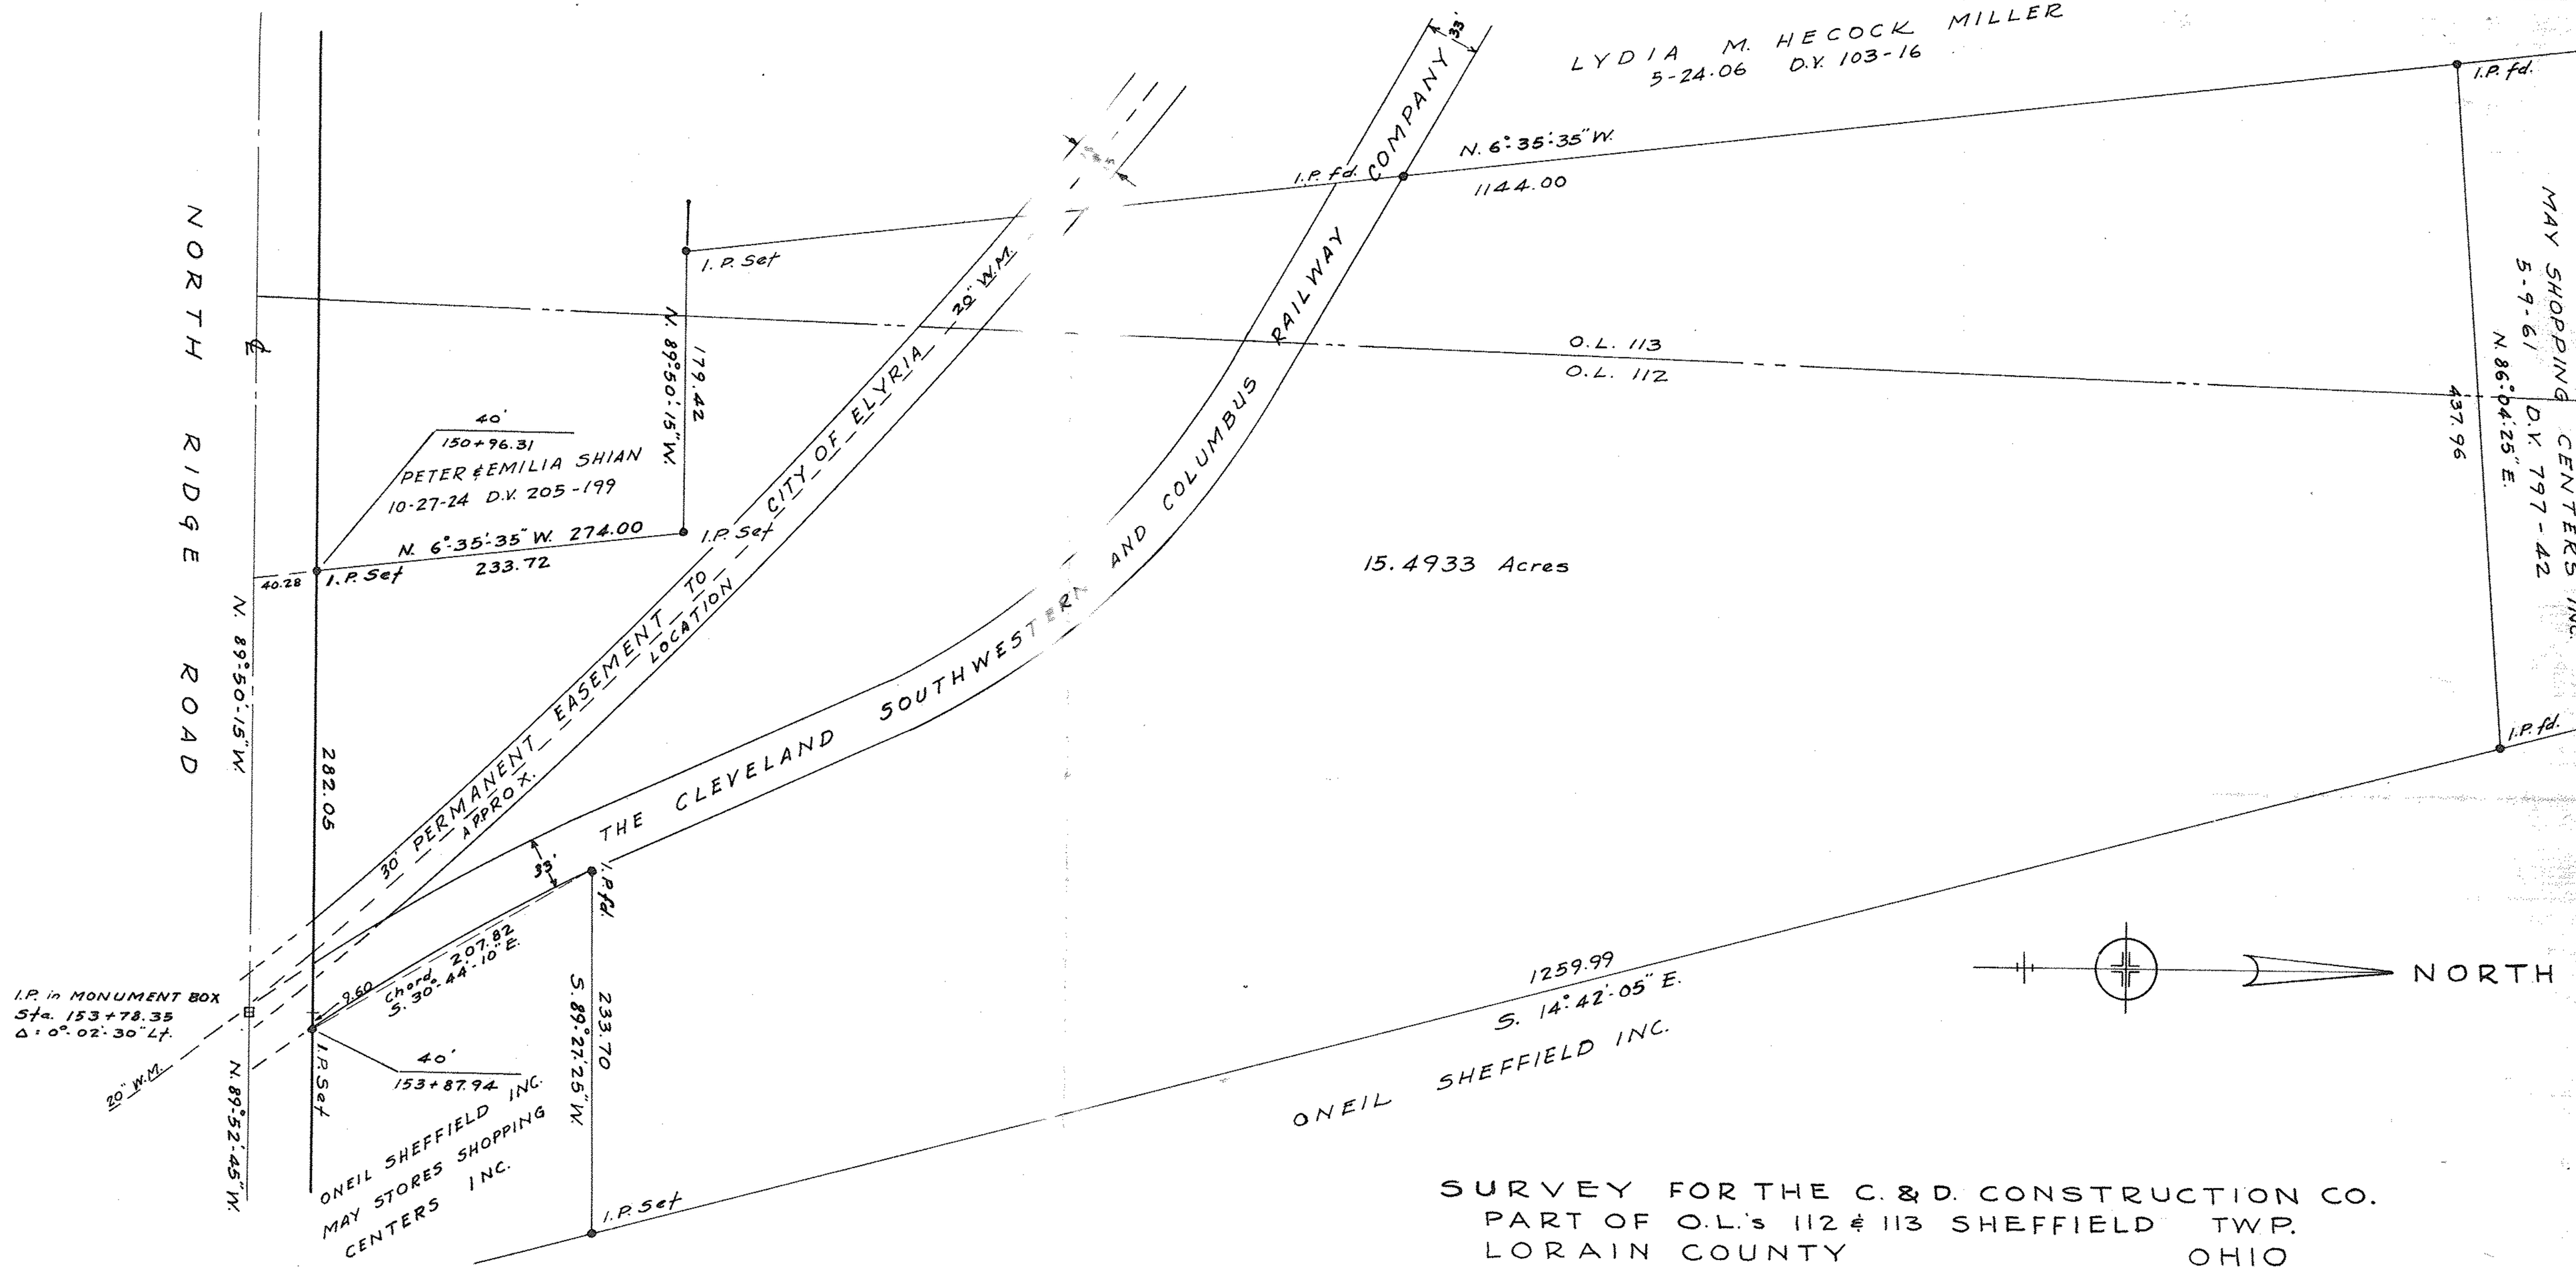

SURVEY FOR THE C. & D. CONSTRUCTION CO.
PART OF O.L.'s 112 & 113 SHEFFIELD TWP.
LORAIN COUNTY OHIO
NOV. 1962 SCALE 1"= 80'
LAUNDON & HUFFMAN ENGINEERS & SURVEYORS