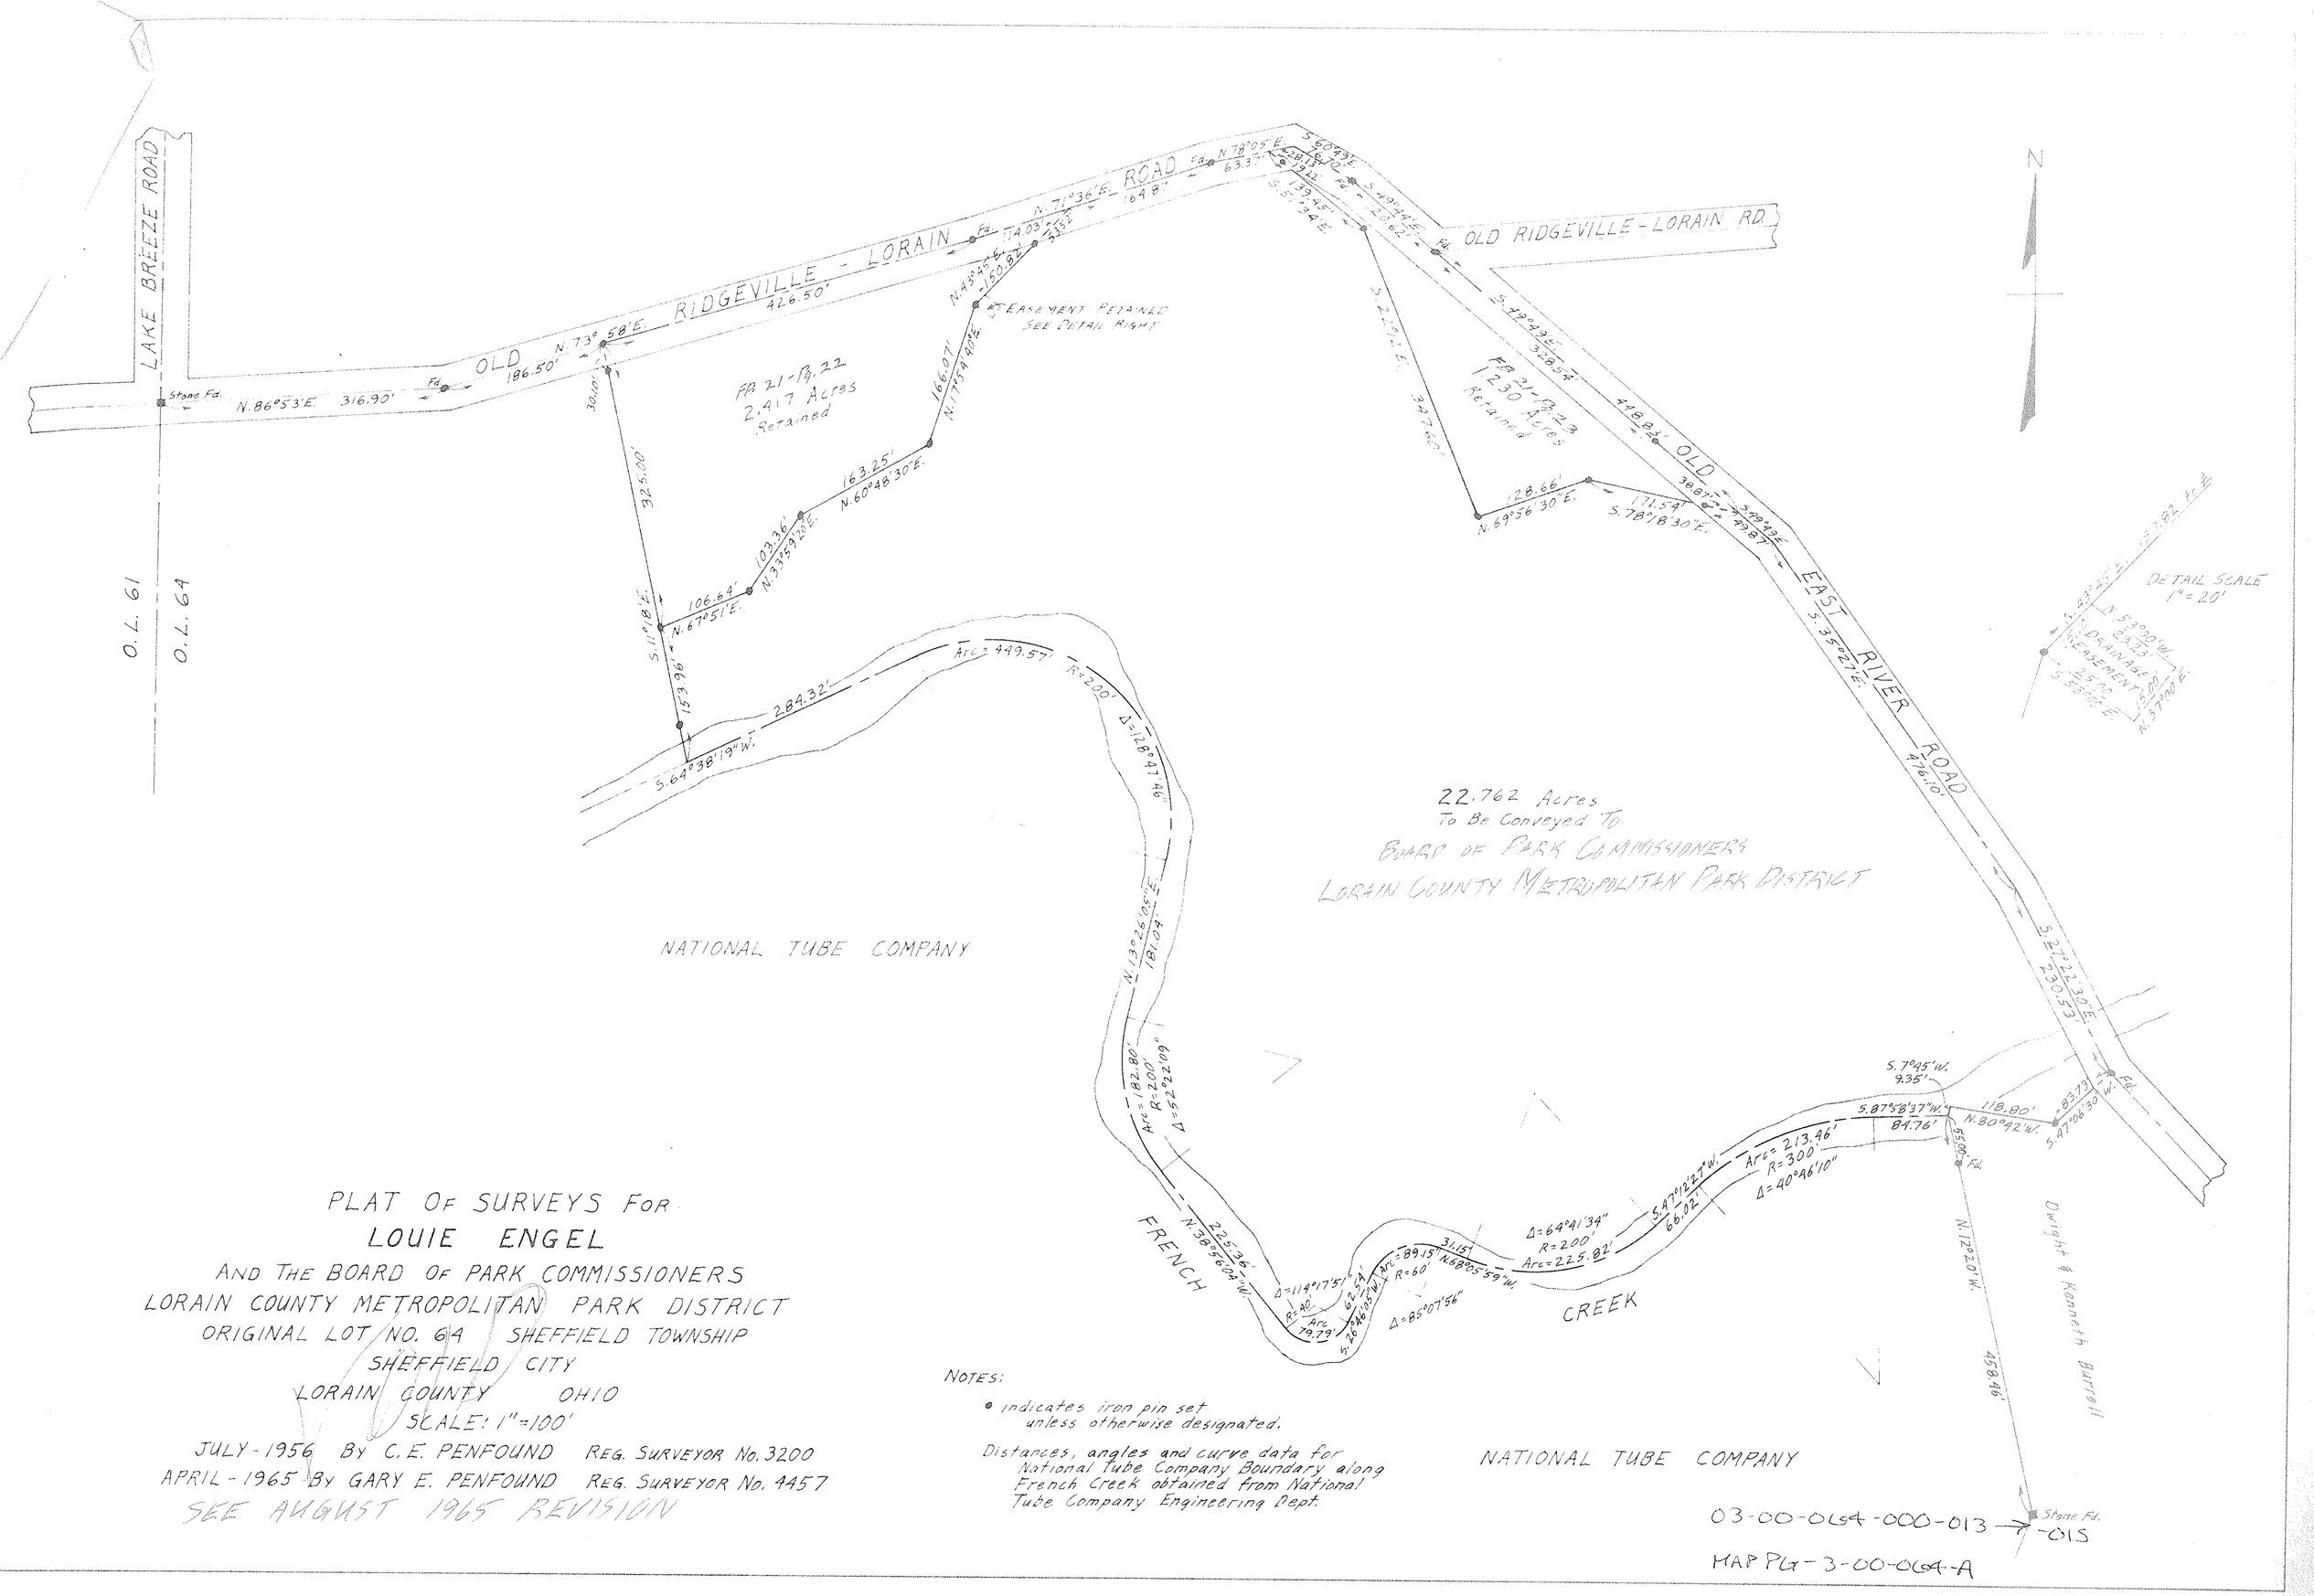

PLAT OF SURVEYS FOR
LOUIE ENGEL
AND THE BOARD OF PARK COMMISSIONERS
LORAIN COUNTY METROPOLITAN PARK DISTRICT
ORIGINAL LOT NO. 64 SHEFFIELD TOWNSHIP
SHEFFIELD CITY
LORAIN COUNTY OHIO
SCALE: 1" = 100'
JULY - 1956 BY C.E. PENFOUND REG. SURVEYOR No. 3200
APRIL - 1965 BY GARY E. PENFOUND REG. SURVEYOR No. 4457
SEE AUGUST 1965 REVISION

NOTES:

- • indicates iron pin set unless otherwise designated.

Distances, angles and curve data for National Tube Company Boundary along French Creek obtained from National Tube Company Engineering Dept.