Aug 20
Aug 20
17 5
Leota B. Mulch
Mar 0.2 60

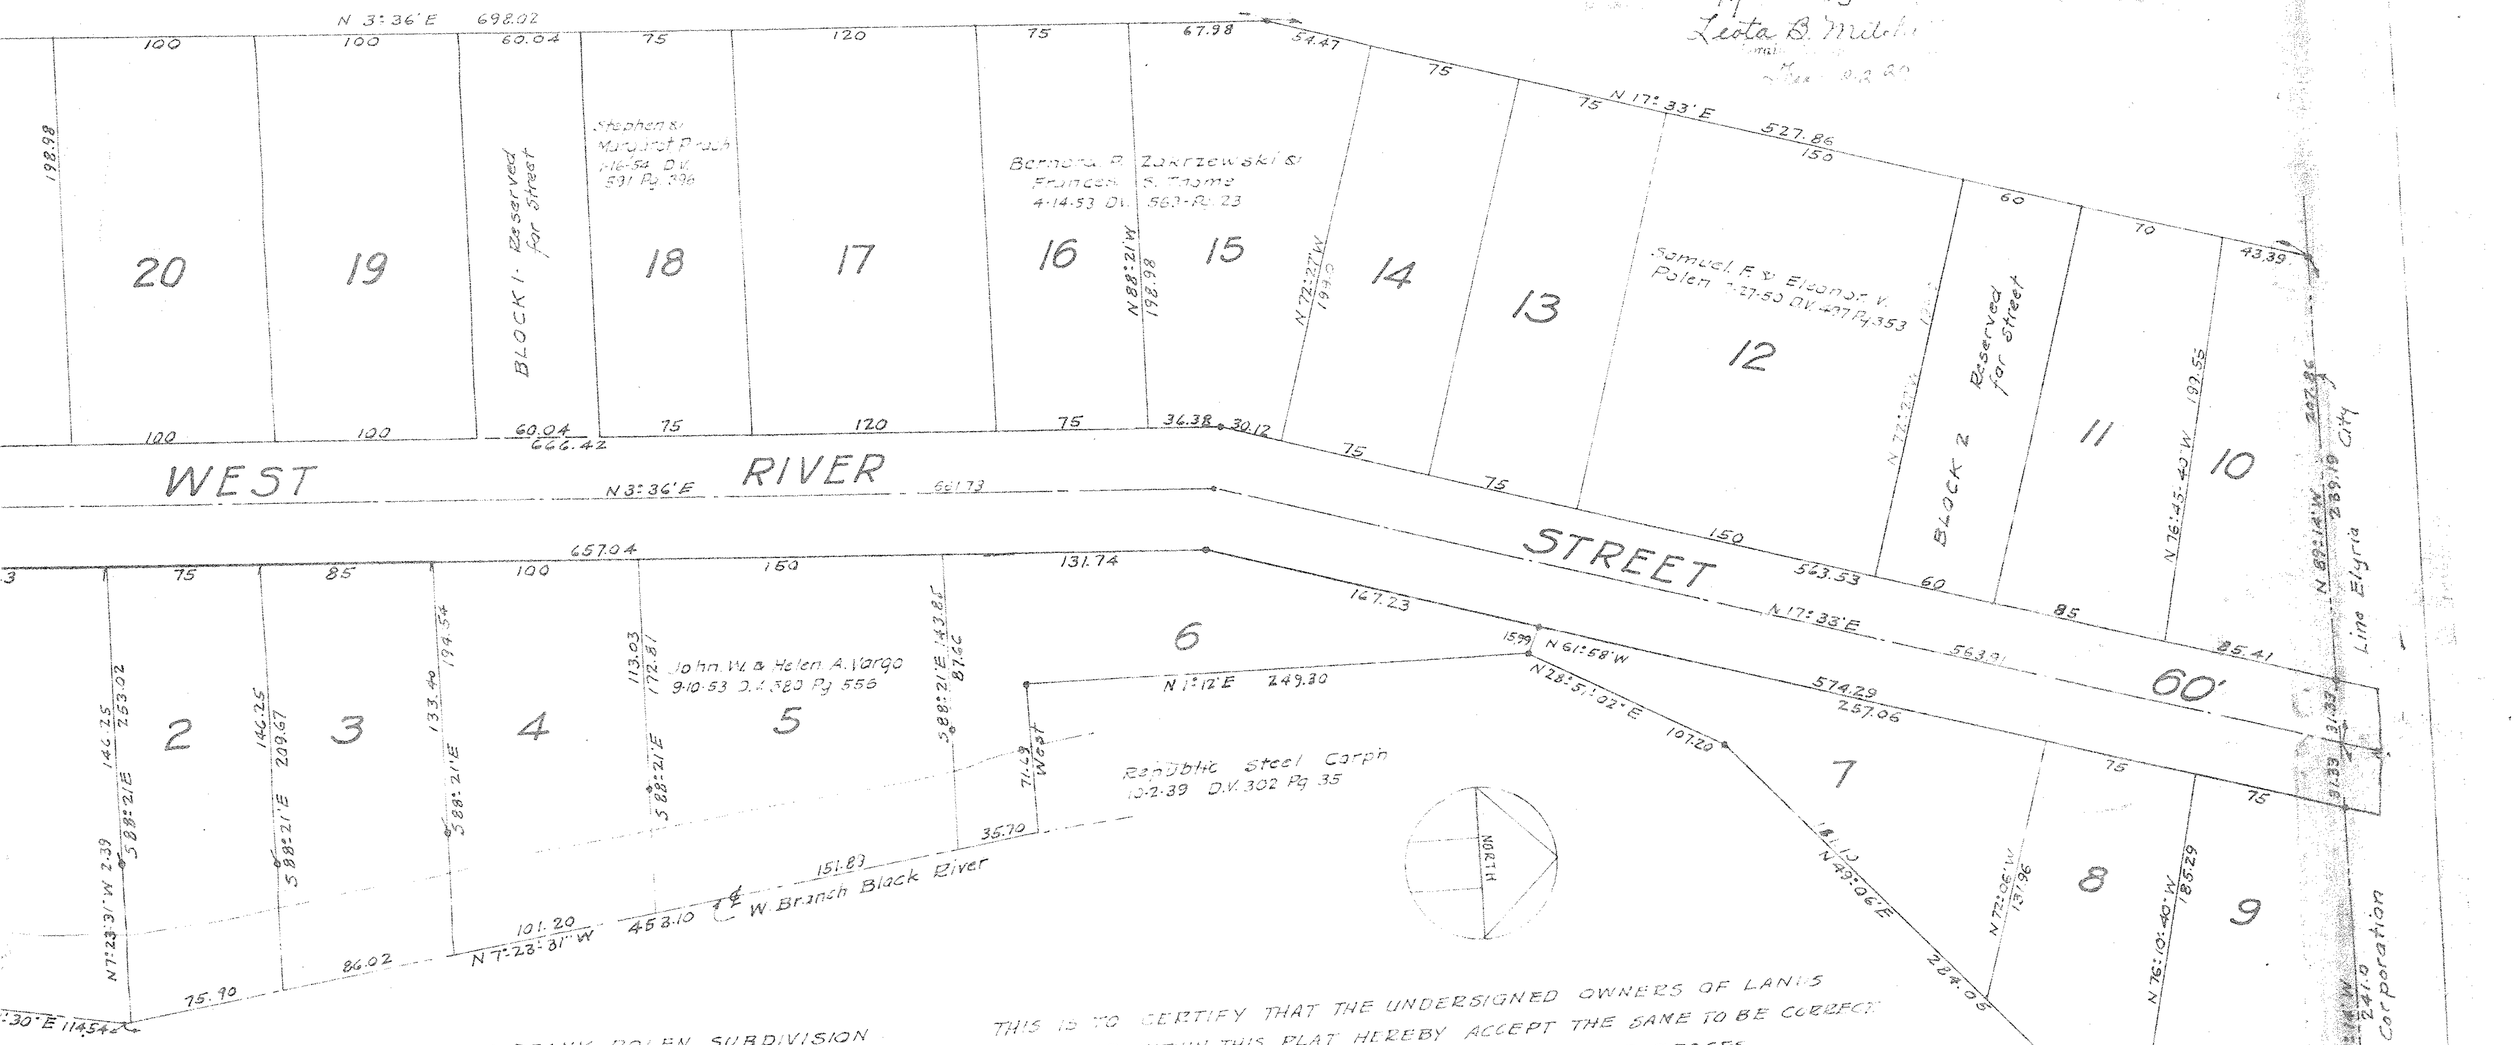

O CERTIFY THAT THE ABOVE PLAT OF FRANK POLEN SUBDIVISION
APPROVED BY THE PLANNING COMMISSION OF THE CITY OF ELYRIA
SOLUTION No. _____ PASSED Aug. 19 1954

_____ MAYOR _____ CLERK

D BY BOARD OF TOWNSHIP TRUSTEES OF CARLISLE TOWNSHIP
O. OHIO.

D BY COUNTY ENGINEER, LORAIN CO. OHIO.

CERTIFY THAT AT THE REQUEST OF THE OWNERS, I HAVE SURVEYED
ED FRANK POLEN SUBDIVISION AS SHOWN HEREON; BEING A PART OF
CARLISLE TOWNSHIP, LORAIN CO. OHIO AND CONTAINING WITHIN SAID
ACRES OF LAND. MEASUREMENTS ARE IN FEET AND DECIMALS.
ONUMENTS WERE FOUND OR SET AS SHOWN THUS •

REGISTERED SURVEYOR 689

THIS IS TO CERTIFY THAT THE UNDERSIGNED OWNERS OF LANDS
CONTAINED WITHIN THIS PLAT HEREBY ACCEPT THE SAME TO BE CORRECT
BLOCK 1 & 2 ARE RESERVED FOR FUTURE STREET PURPOSES.

STATE OF OHIO } BEFORE ME, A NOTARY PUBLIC IN AND FOR SAID COUNTY AND
LORAIN CO. SS. } STATE, PERSONALLY APPEARED; FRANK J. POLEN & MAYME L.
POLEN HUSBAND & WIFE; SAMUEL F. POLEN & ELEANOR V. POLEN, HUSBAND & WIFE;
STEPHEN PIRACH & MARGARET PIRACH, HUSBAND & WIFE;
BERNARD P. ZAKRZEWSKI, FRANCES S. THOME; JOHN W. VARGO
& HELEN A. VARGO, HUSBAND & WIFE; WHO ACKNOWLEDGED
THE SIGNING OF THIS PLAT TO BE THEIR FREE ACT & DEED.
IN WITNESS WHEREOF I HAVE HEREUNTO SET MY HAND
AND OFFICIAL SEAL AT Elyria OHIO THIS _____
OF _____ 1954

NOTARY PUBLIC

FRANK POLEN SUBDIVISION

PART OF SECTION No. 3 CARLISLE TWNP
LORAIN CO. OHIO SCALE 1" = 50'
T. W. LAUNDON REGISTERED SURVEYOR

P.V. 17/05
10-00-003-A & B