10-00-023-102-013, 015, 022, -045, -046, 047
10-G

PLAT OF SURVEYING FOR THE ESTATE OF ROSALIA LINDEN

SECTION NO. 23 CARLISLE TOWNSHIP
LORAIN COUNTY OHIO
SCALE: 1" = 100' JUNE - 1982
Gary E. Penfound Reg. Surveyor No. 4457
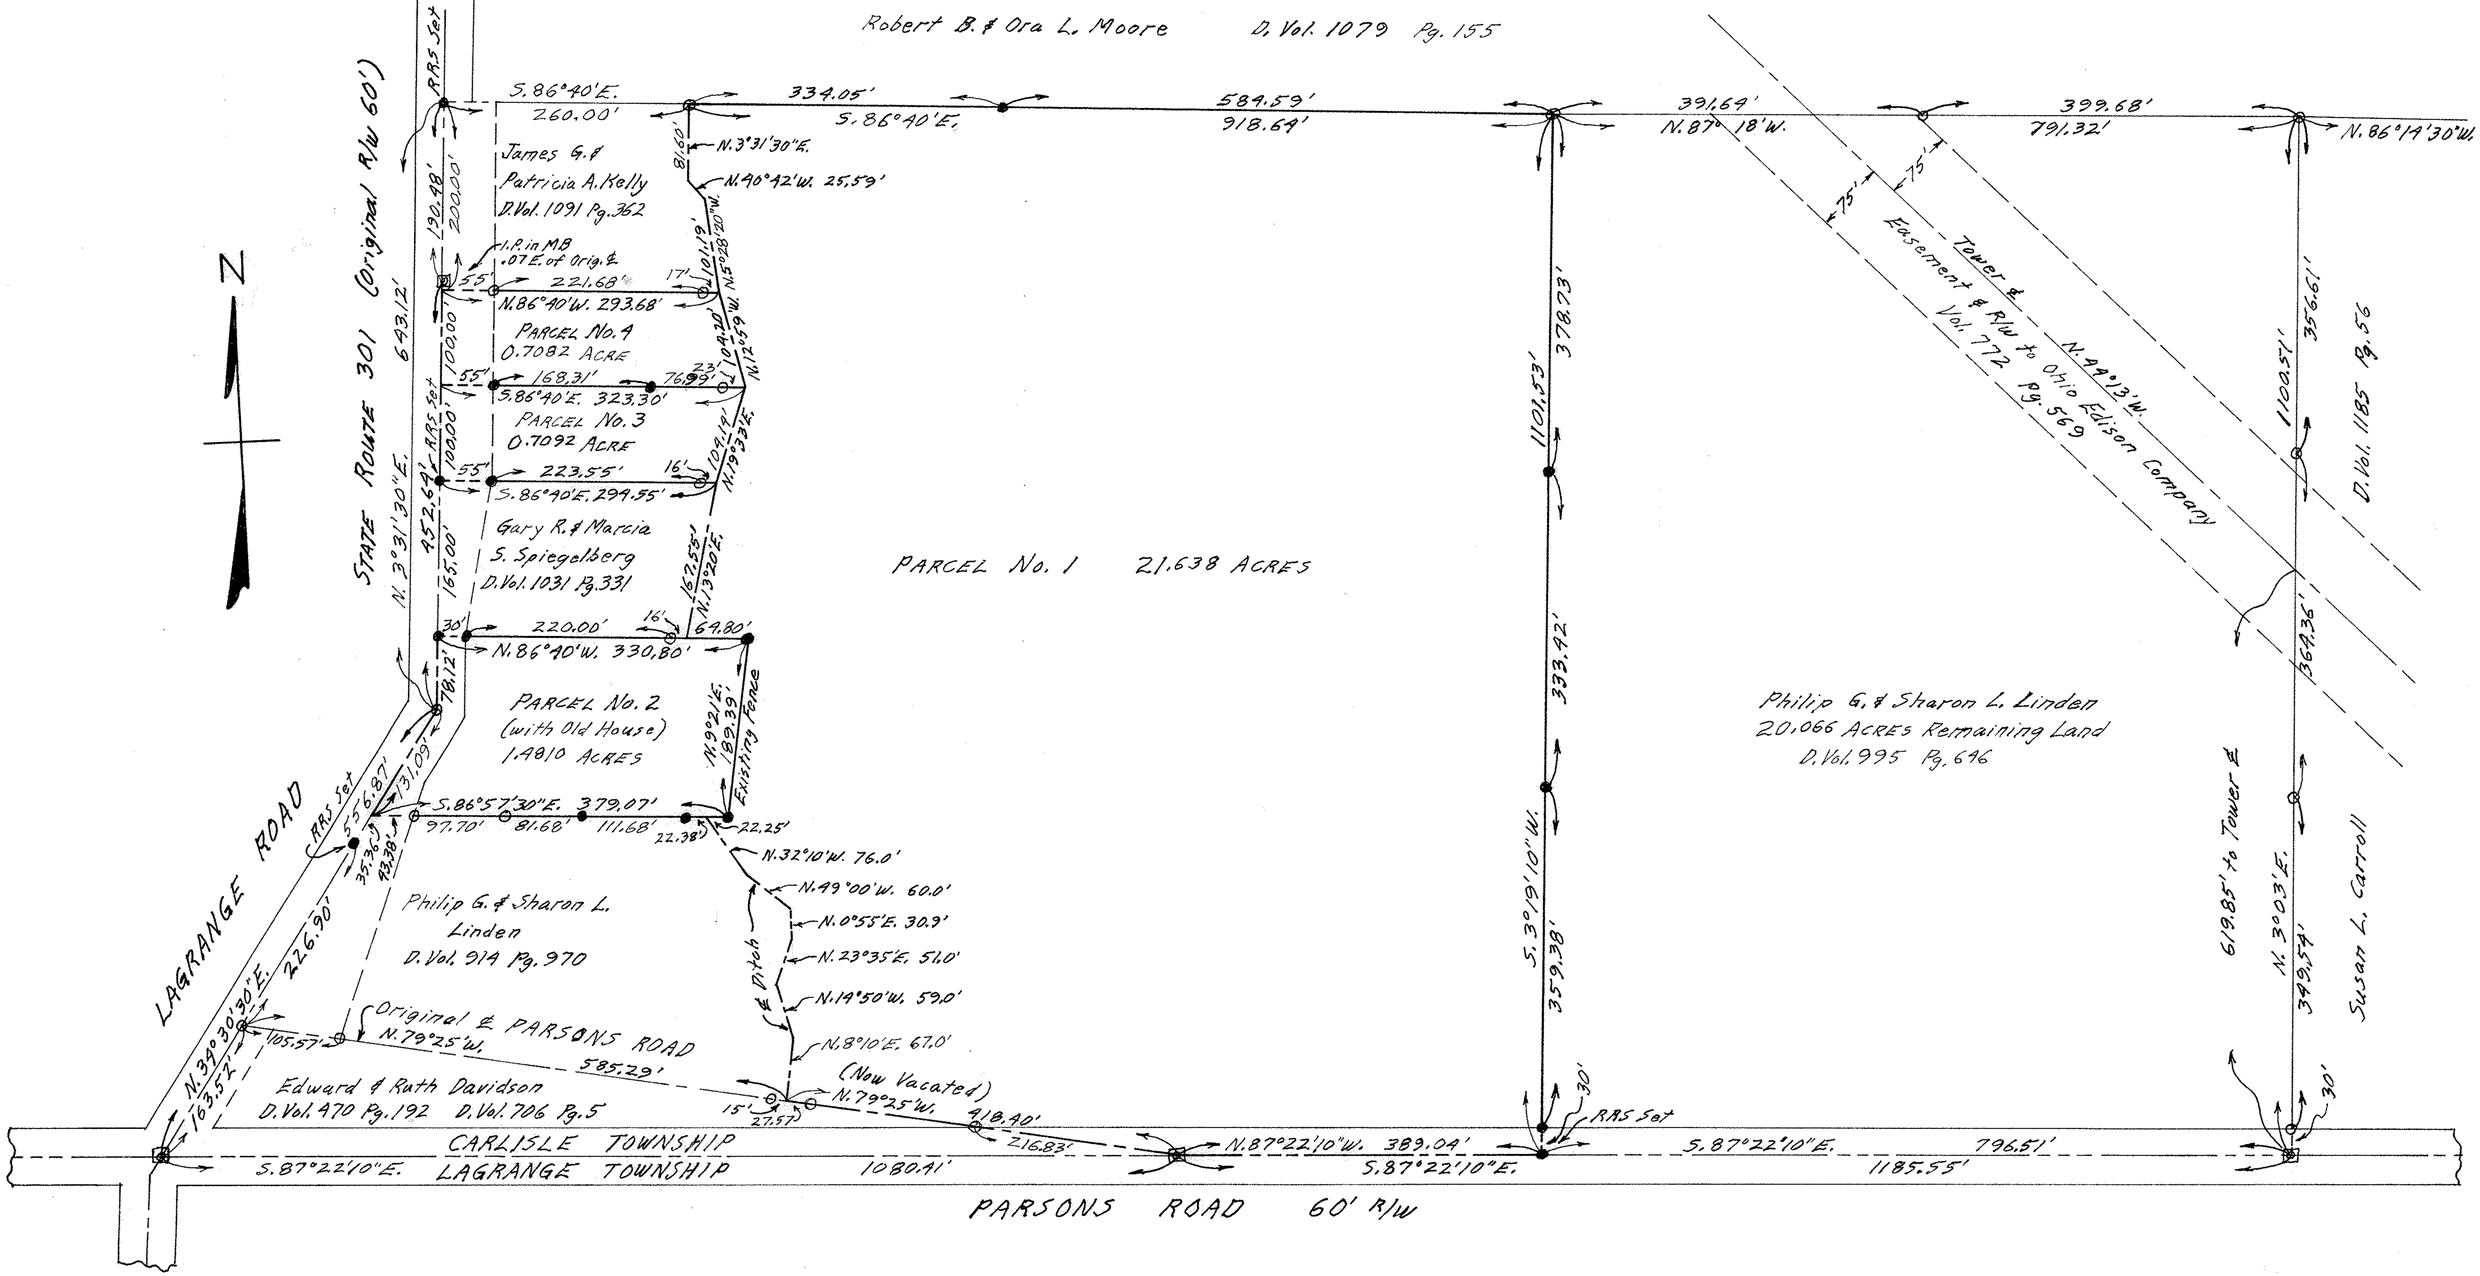
NOTES: ⊡ indicates iron pin found in monument box.
o indicates iron pin set on previous survey.
● indicates iron pin set this survey unless designated as railroad spike.