TOTAL AREA = 8.1484
TAKING AREA = 6.7804
REMAINING AREA = 1.3680

LORAIN COUNTY SURVEY BANK

3-00-022-A
03-00-022-102-021

PPN 03-00-022-102-021

MAP pg 3-00-022-A
43453

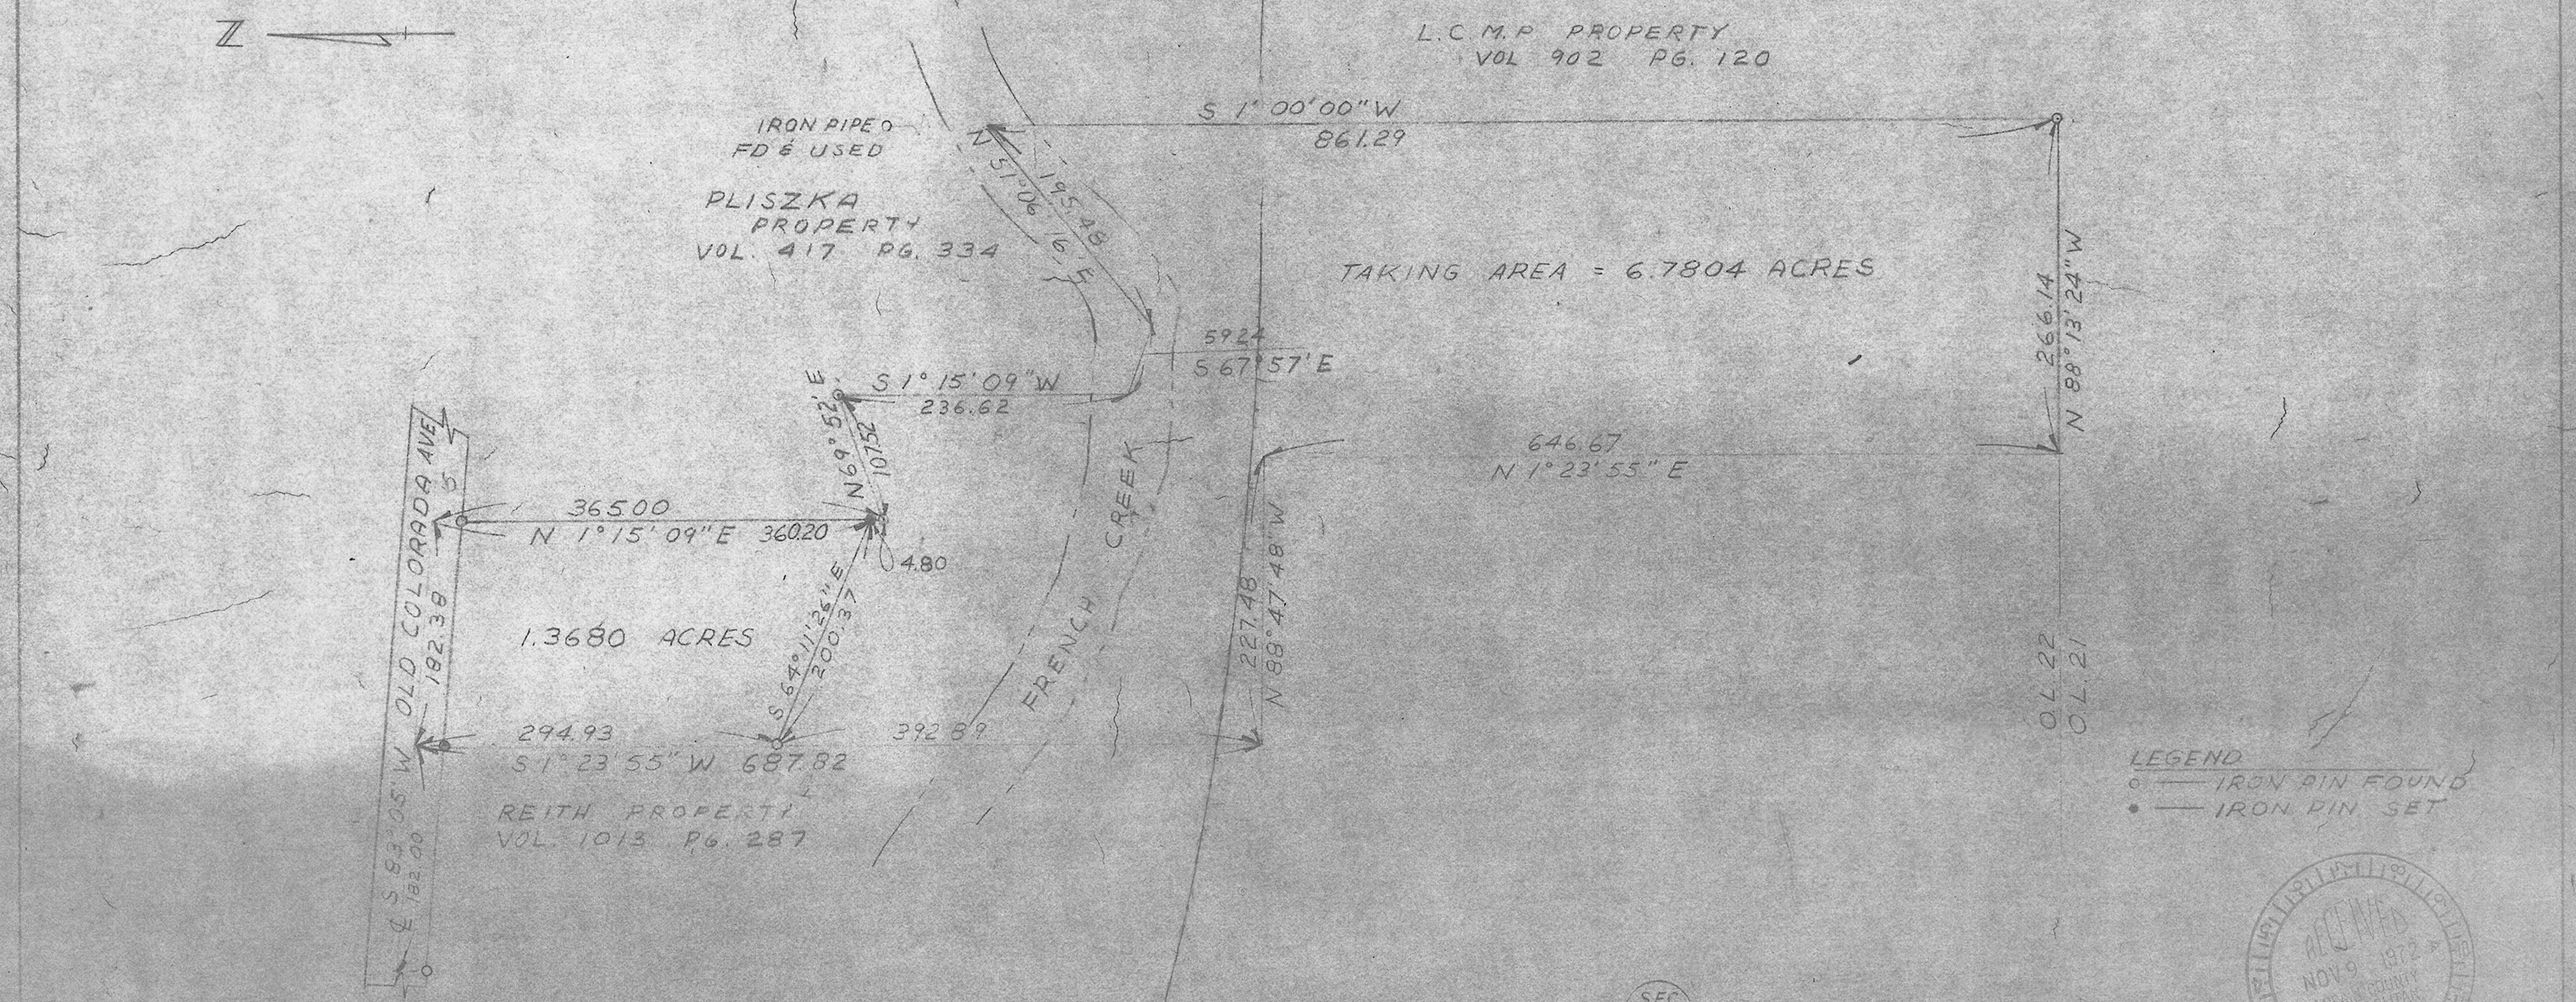


SURVEY
LESTER MACKERT
P.P. 03-00-022-102-21
SHEFFIELD, OHIO

**SCHAFER, HURA & ASSOCIATES, INC.**
ENGINEERS AND SURVEYORS
4370 OBERLIN AVE.
LORAIN, OHIO

| | | | |
|---|---|---|---|
| ORIGINAL LOT | 22 | DATE | 9-29-72 |
| TOWNSHIP | SHEFFIELD | SCALE | 1" = 100' |
| CITY OF | | FIELD BOOK | 218 PG 83 |
| COUNTY OF | LORAIN | DRAWN BY | N.C.G. |
| STATE OF | OHIO | CHECKED BY | J.L.M. |
| W. O. | 1685-5 | FILE NO. | 03-00-22 |

VOID