LORAIN COUNTY SURVEY BANK

3-00-022-A
03-00-022-102-020

TOTAL AREA = 8.9438
TAKING AREA = 8.1391
REMAINING AREA = 0.8047

PPN 03-00-022-102-020

MAP PG 3-00-022-A
43454

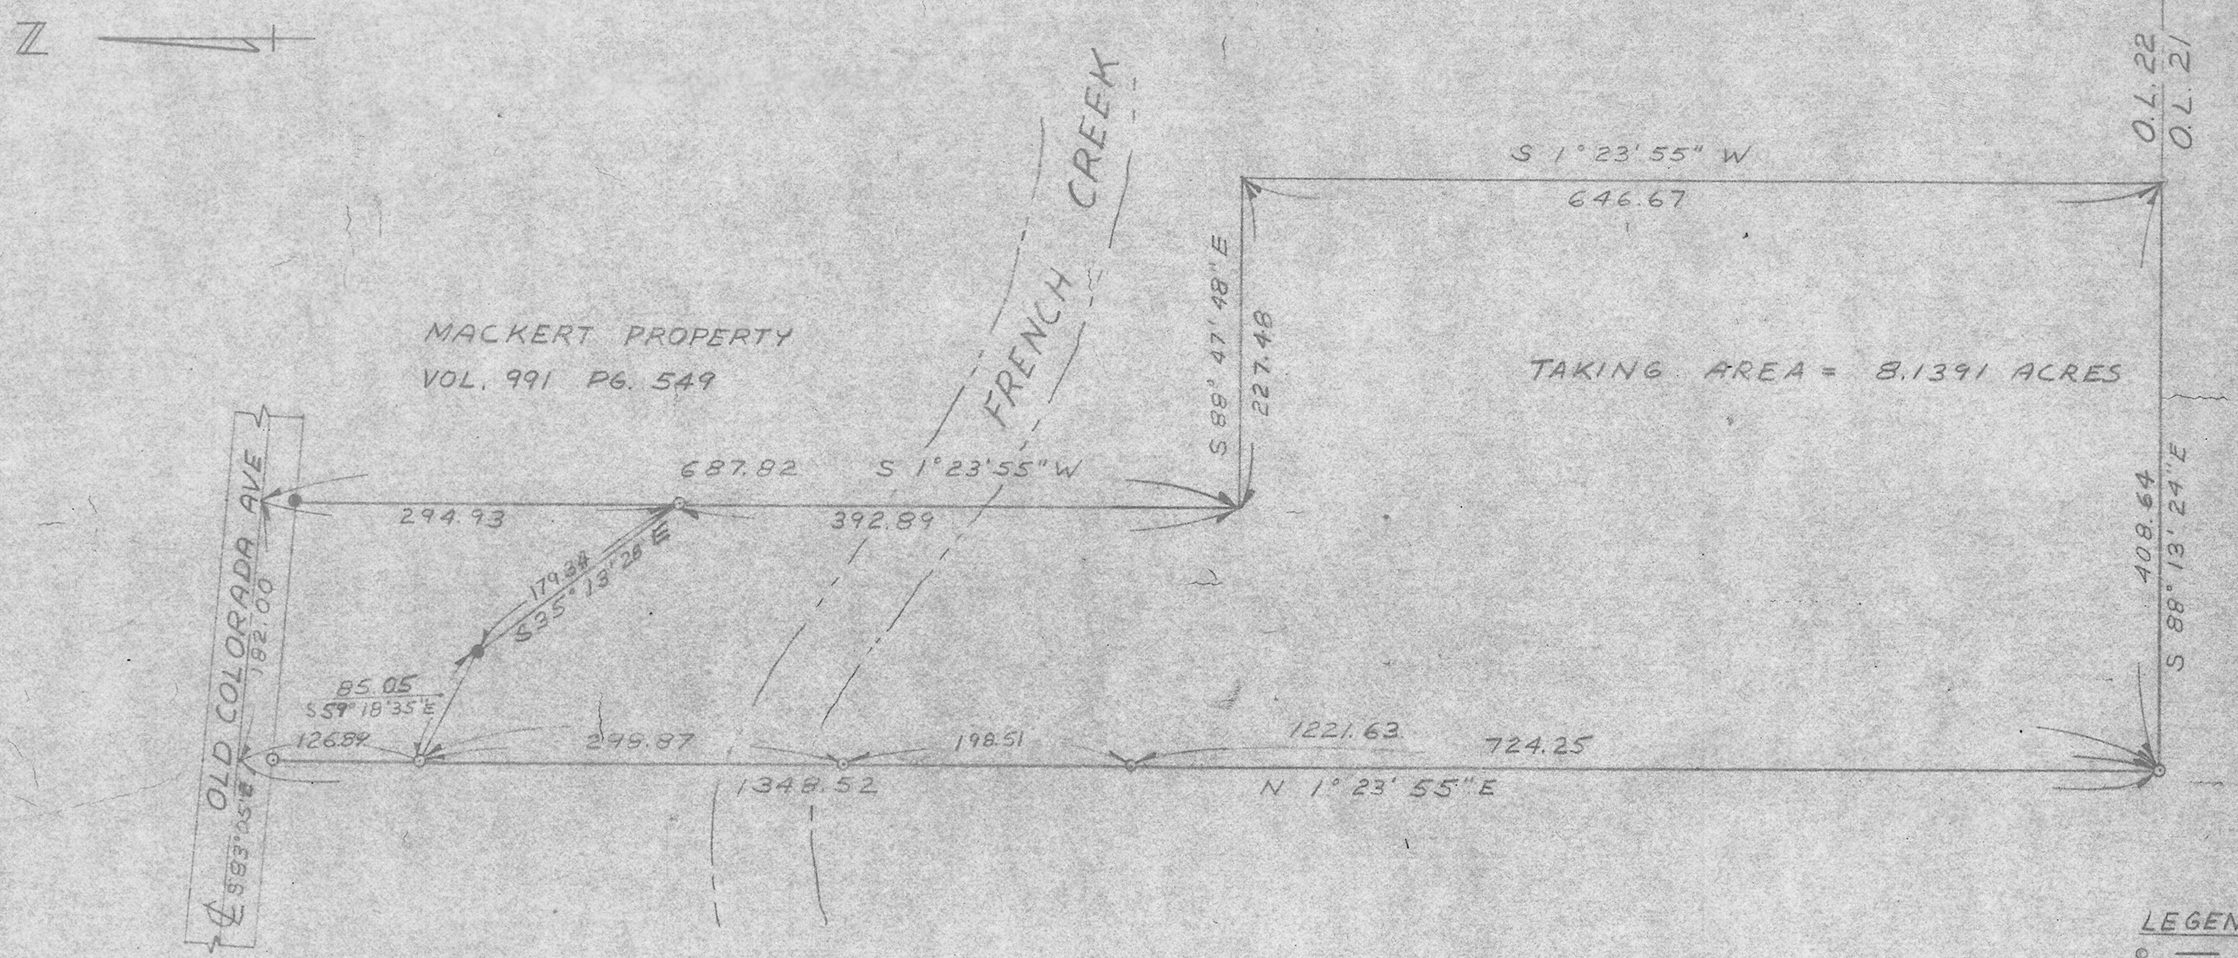

LEGEND
○ — IRON PIN FOUND
● — IRON PIN SET

NOV 9 1972
DULY LICENSED SURVEYOR

S.F.C. 36

STATE OF OHIO
JOHN L. MENO
652
REGISTERED SURVEYOR

SURVEY
JAMES REITH
P.P. 03-00-022-102-20
SHEFFIELD, OHIO

SCHAFER, HURA & ASSOCIATES, INC.
ENGINEERS AND SURVEYORS
4370 OBERLIN AVE.
LORAIN, OHIO

ORIGINAL LOT	22	DATE	9-18-72
TOWNSHIP	SHEFFIELD	SCALE	1" = 100'
CITY OF		FIELD BOOK	218 PG 83
COUNTY OF	LORAIN	DRAWN BY	N.C.G.
STATE OF	OHIO	CHECKED BY	J.J.M.
W. O.	1685-6	FILE NO.	03-00-22

116