02-01-004-106-001
02-01-004-106-008
2-01-004-B

PPN 02-01-004-106-001
008

MAP pg 2-01-004-B
43465

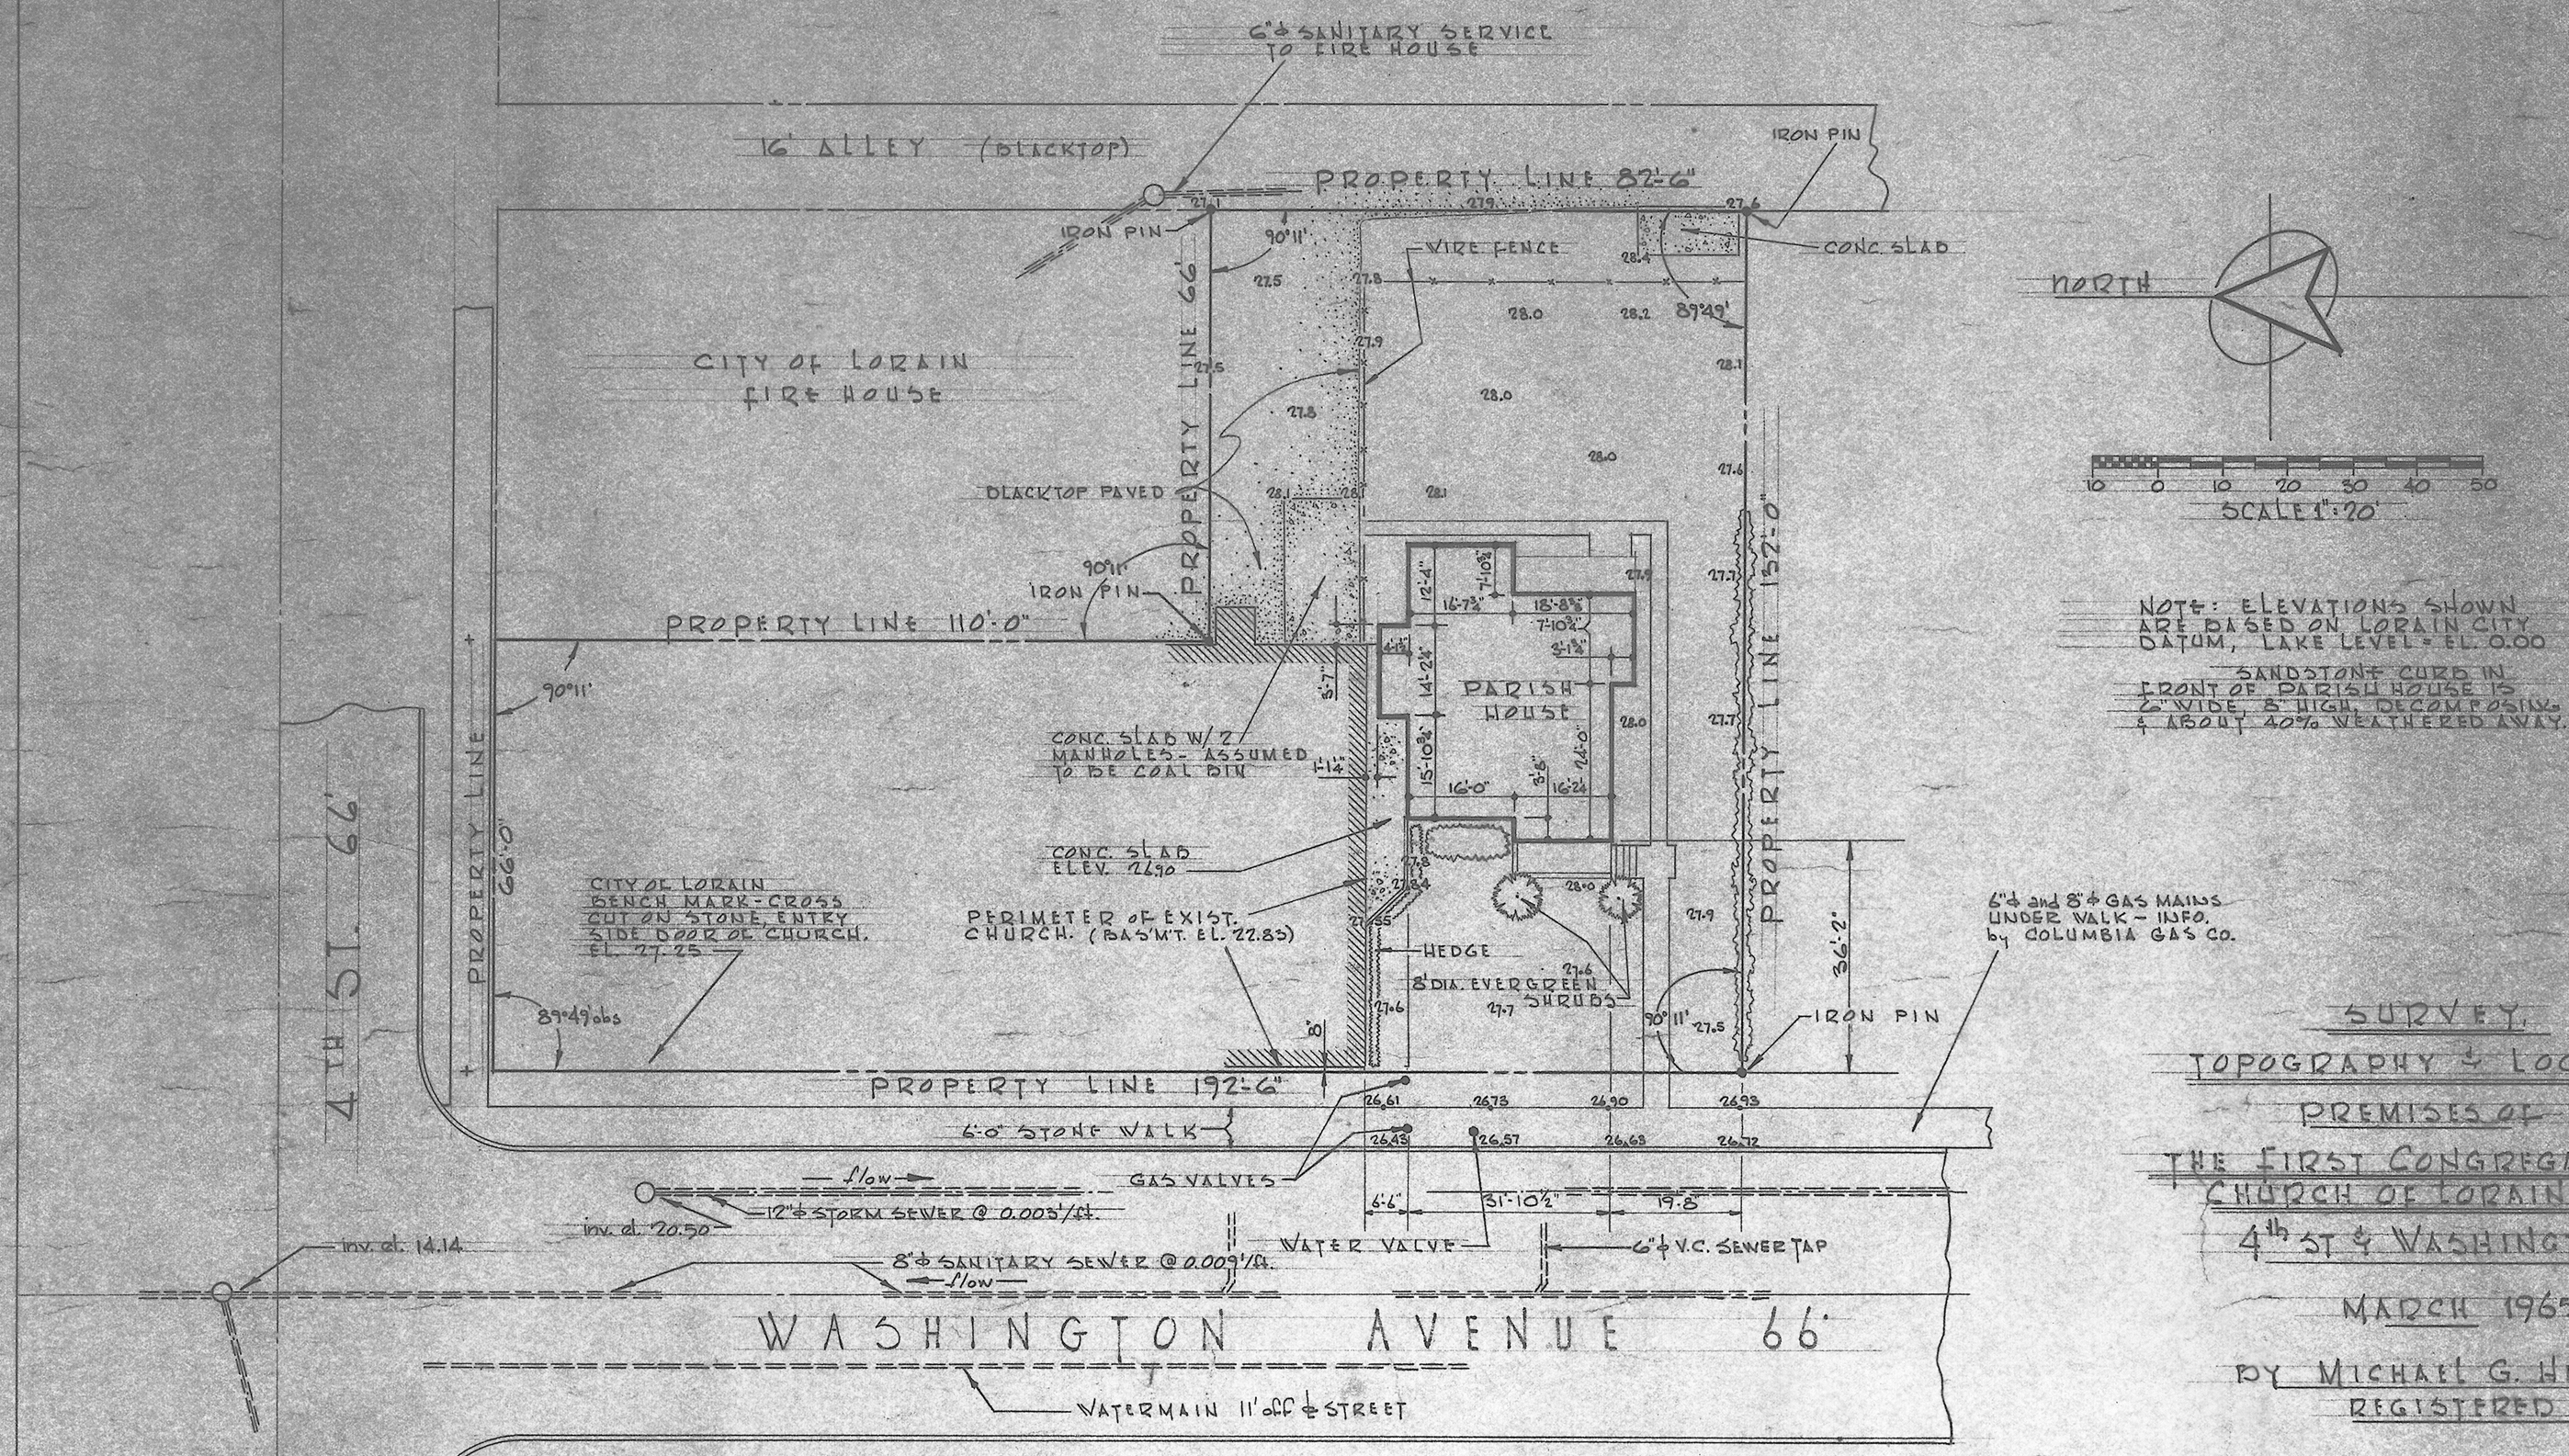

SURVEY
TOPOGRAPHY & LOCATION
PREMISES OF
THE FIRST CONGREGATIONAL CHURCH OF LORAIN, OHIO
4th ST & WASHINGTON AV.

MARCH 1965

BY MICHAEL G. HURA
REGISTERED SURVEYOR

STATE OF OHIO
MICHAEL G. HURA
No. 4712
REGISTERED
SURVEYOR