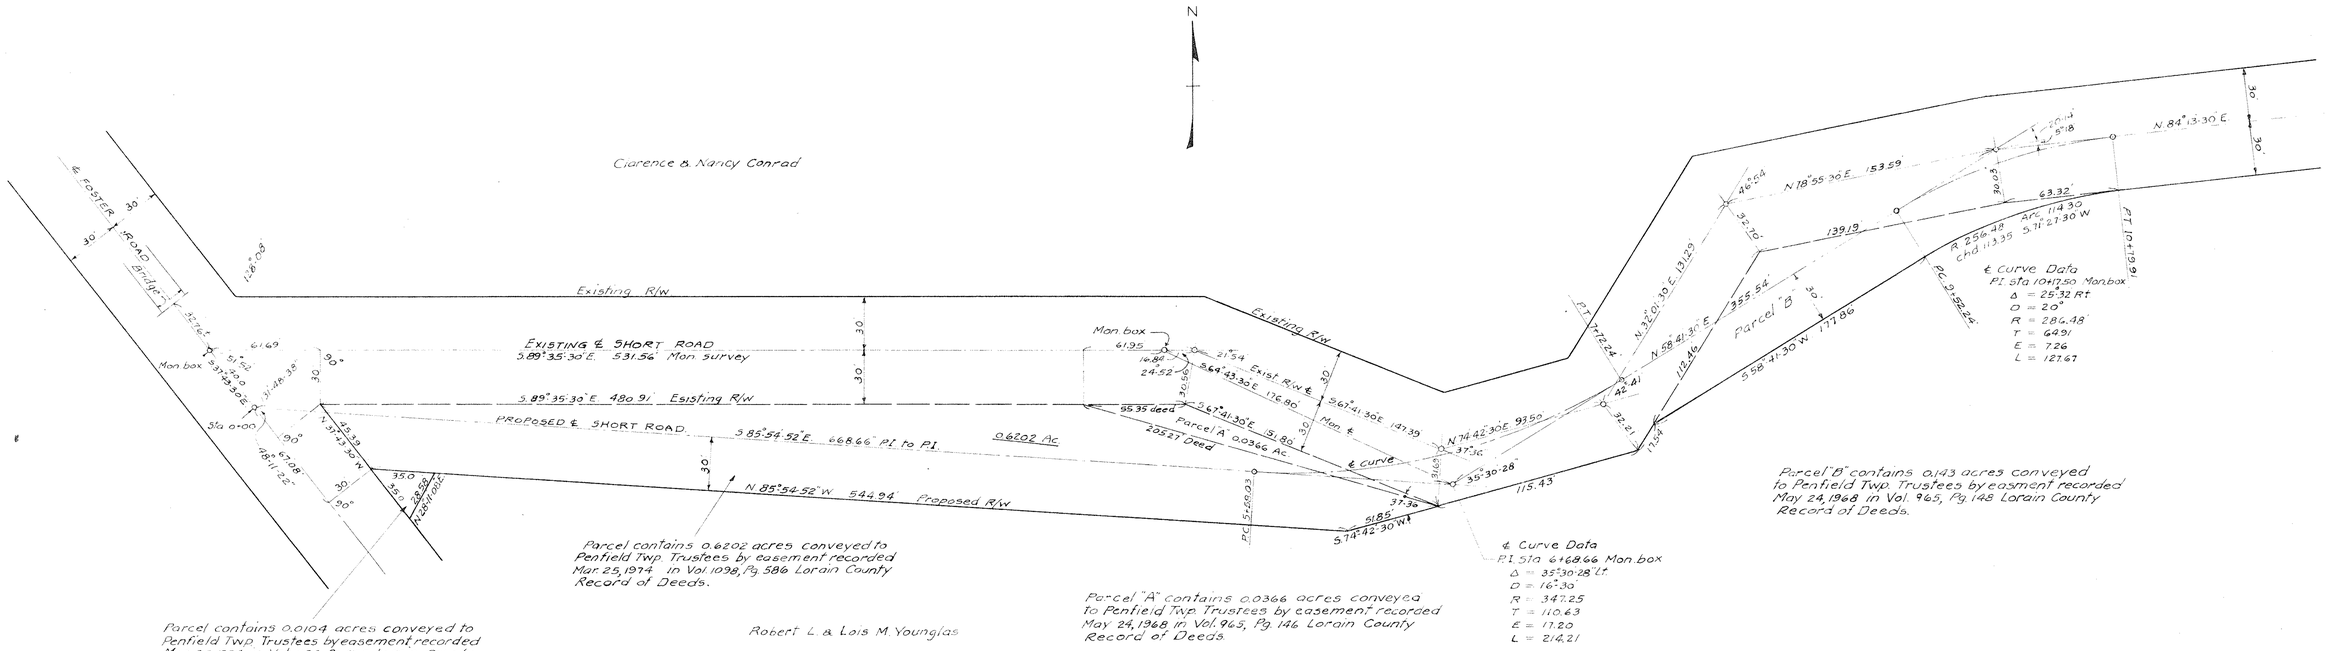

19-05-039-000-009
-011

MAP PG. 19 C D

MAP OF SHORT ROAD
THROUGH PROPERTY OF
ROBERT L. & LOIS M. YOUNGLAS
ORIGINAL LOT 39 SECTION 5, PENFIELD TOWNSHIP
LORAIN COUNTY, OHIO
SCALE 1" = 40 FT. MAY 24 1973
HARVEY M. HOLCOMB COUNTY ENGINEER

Dr. by Banister