PPN 03-00-037-103-???

MAP Pg 3-00-037-A

43450

3-00-037-103
3-00-037-A

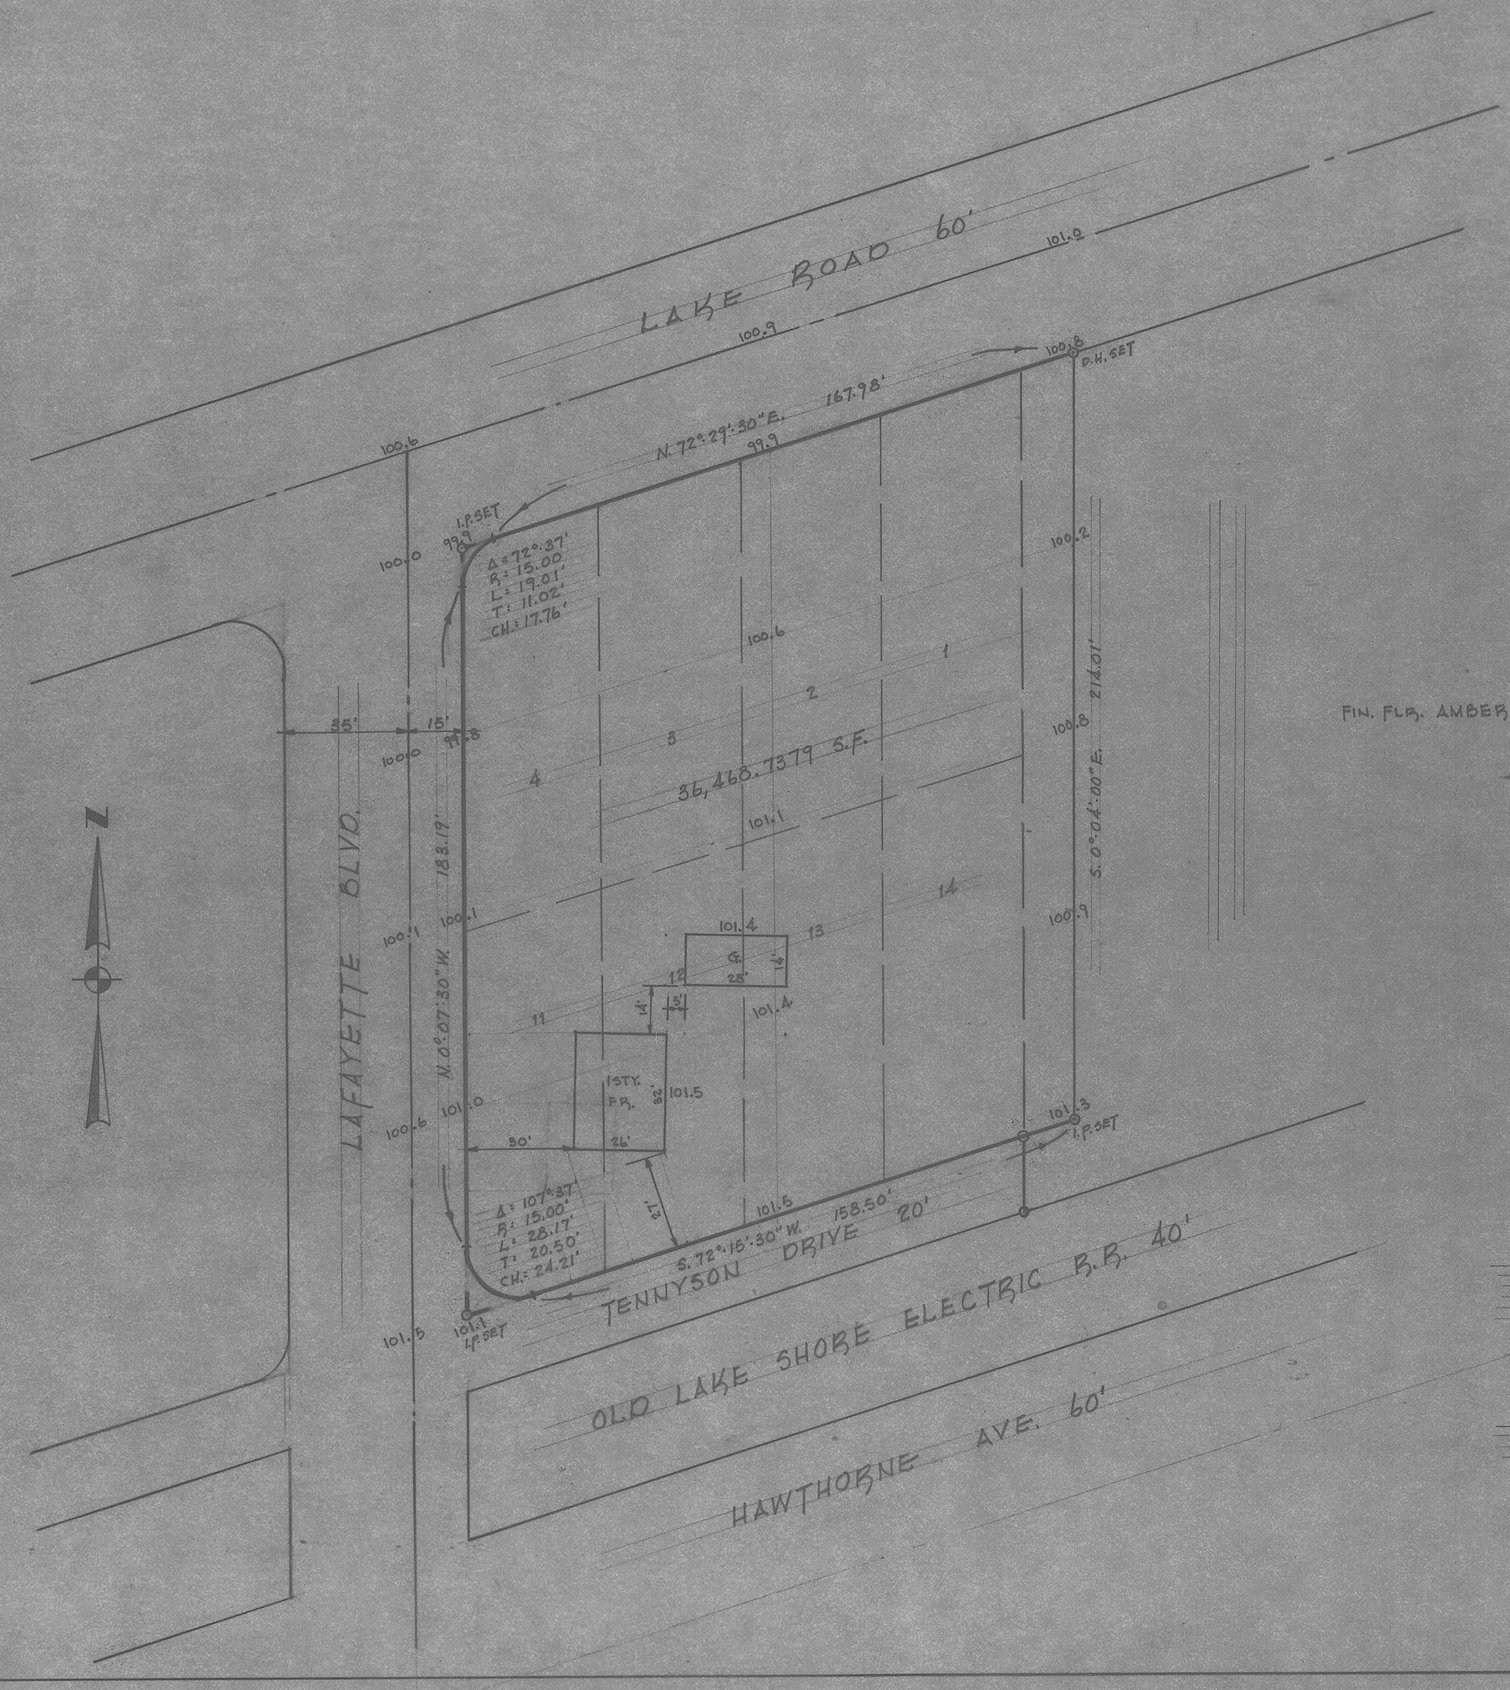

BENCH MARK - U.S.G.S. TABLET @ S.W. CORNER LAKE RD. & LAFAYETTE BLVD.
ELEV. 100.00 ASSUMED

FIN. FLR. AMBER OAKS = 103.15

SURVEY & TOPOGRAPHY

SUBLOTS 1, 2, 3, 4, 11, 12, 13, 14 OF BLOCK "B", IN CORAL BEACH SUBDIVISION
VOL. II PAGE 17, 18
ORIGINAL LOT 37, SHEFFIELD TWP, SHEFFIELD LAKE, LORAIN COUNTY, OHIO.

BILL BURGER

SCALE 1" = 30' APRIL 1979.

LAUNDON · SIMON · CAHL & ASSOC. #79-855 MISC. FB. 25-29