PPN 01-00-031 000-022

MAP PG 1-00-031-A,B
43533

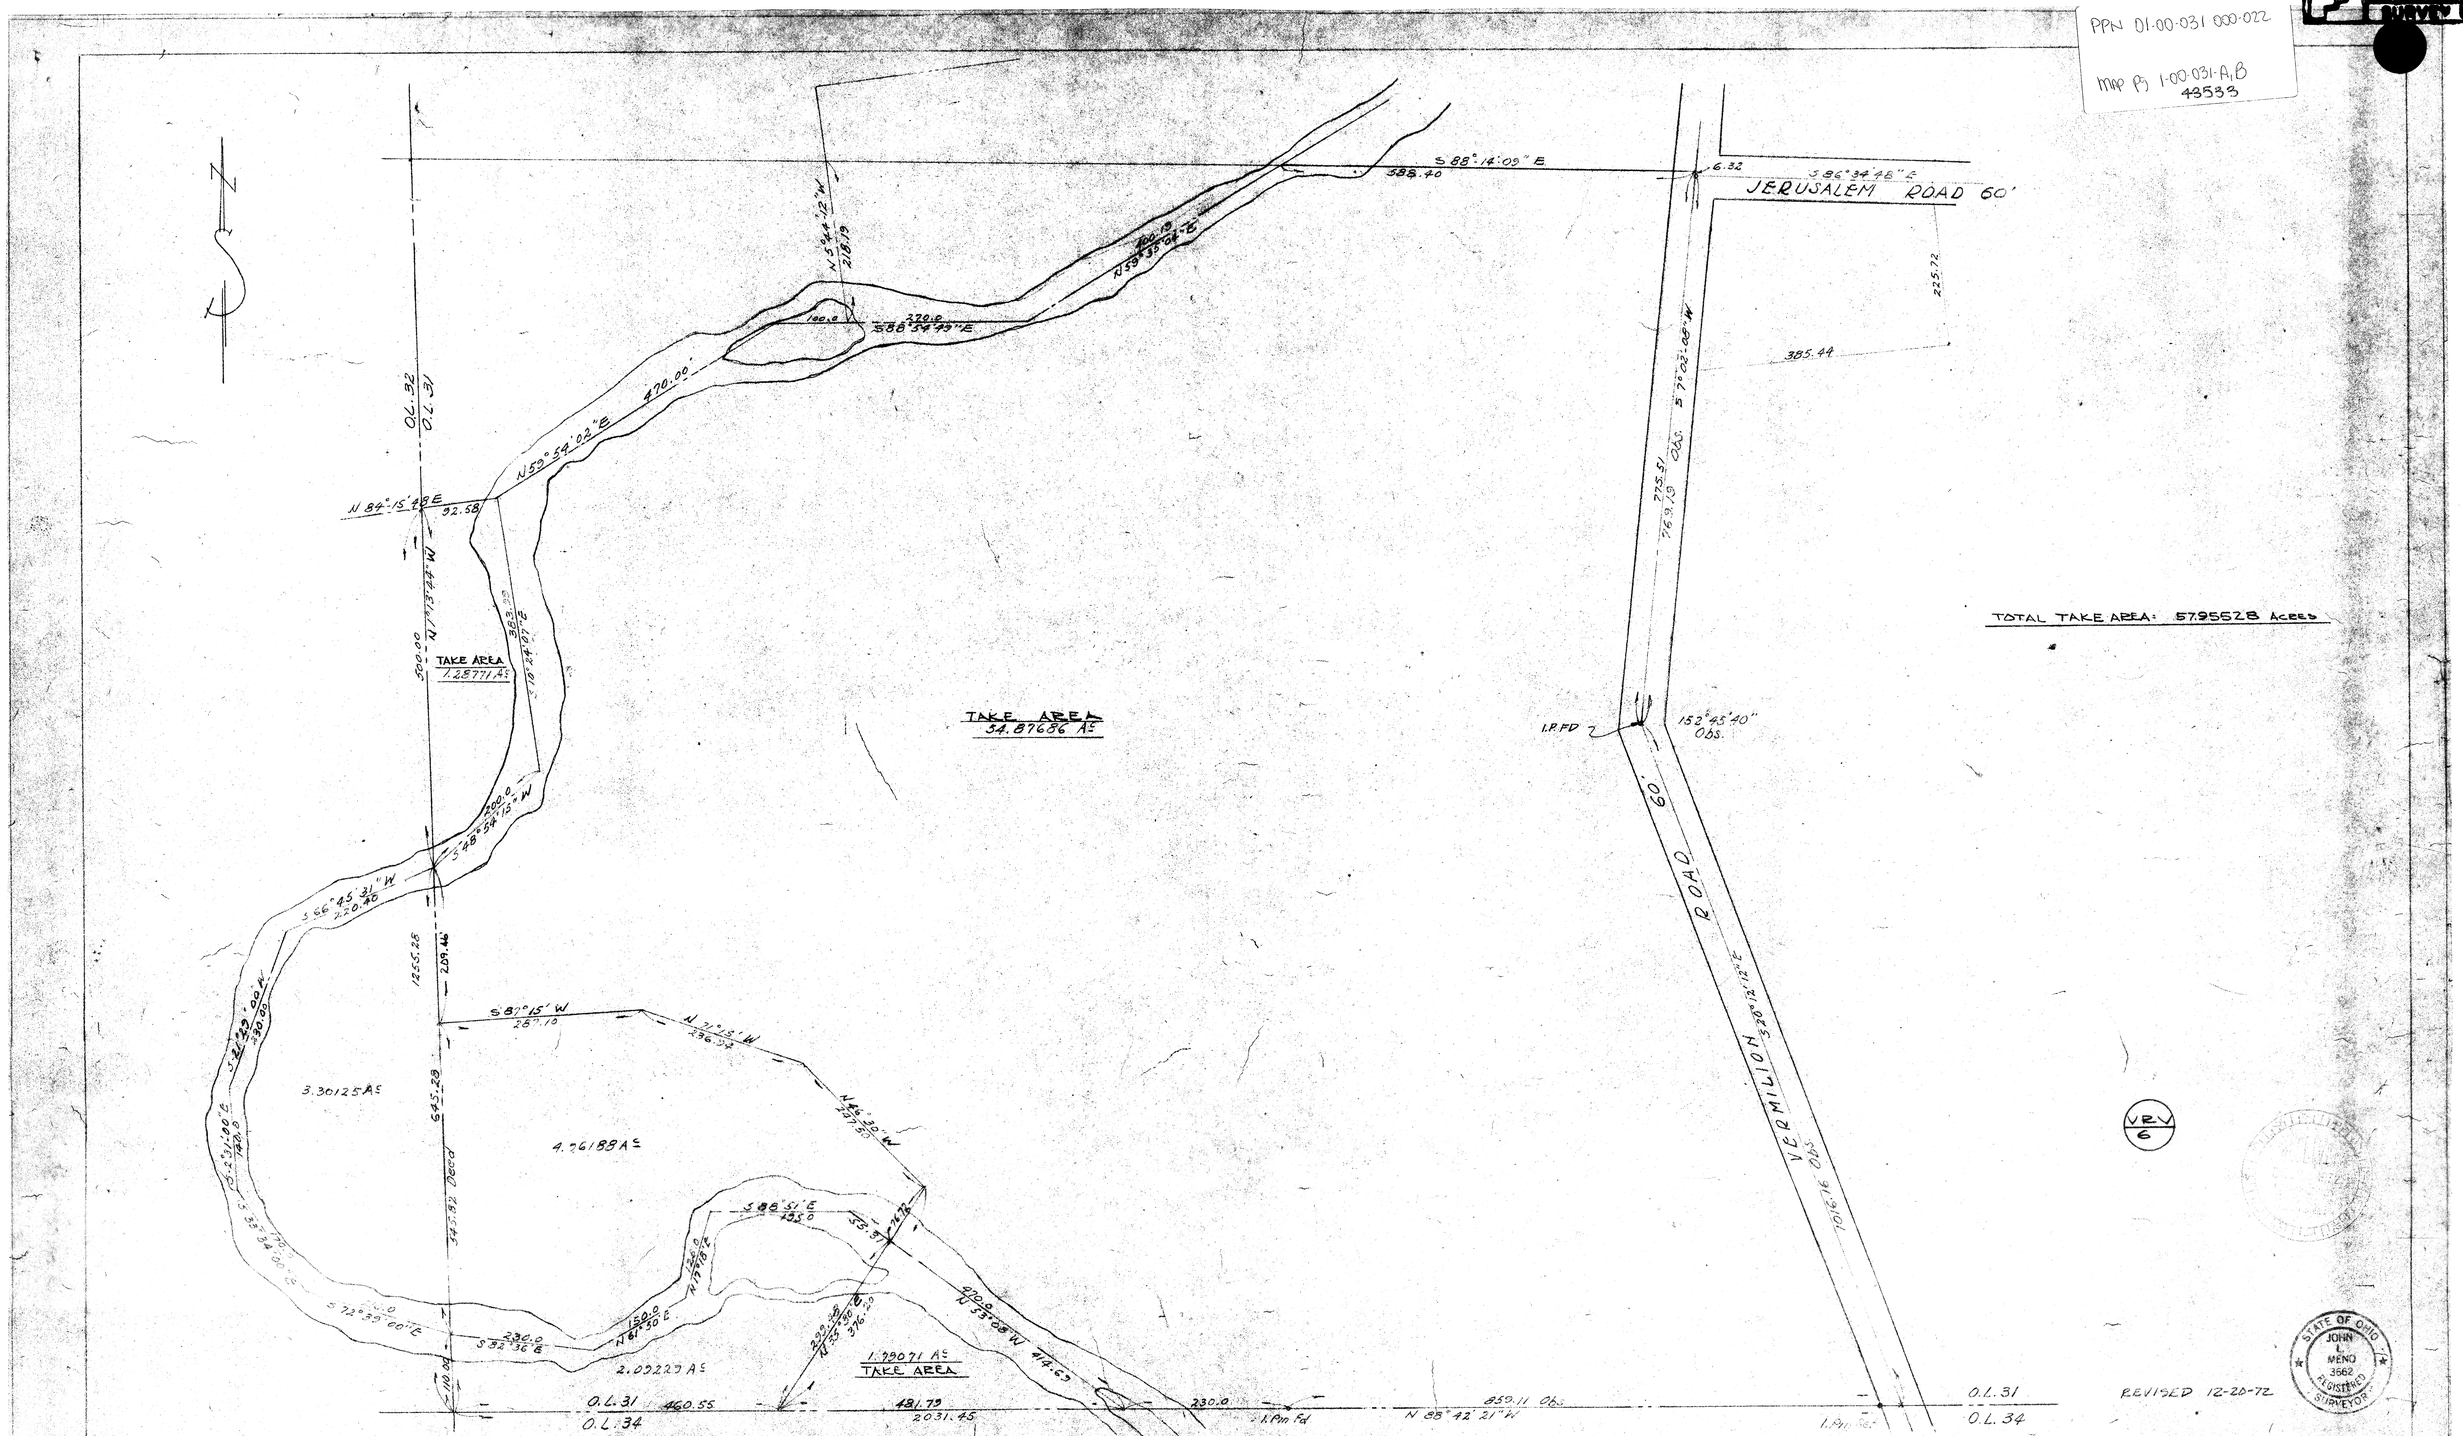

SURVEY
CURTIS HAINES
807 WEST AVENUE
ELYRIA, OHIO

LORAIN COUNTY METROPOLITAN PARKS
LAND AQUISITION SURVEY
BROWNHELM TOWNSHIP

SCHAFER, HURA & ASSOCIATES, INC.
ENGINEERS AND SURVEYORS
4370 OBERLIN AVE.
LORAIN, OHIO

ORIGINAL LOT	31	DATE	10-16-72
TOWNSHIP	BROWNHELM	SCALE	1" = 100'
CITY OF	VERMILION	FIELD BOOK	219 Pg 23
COUNTY OF	LORAIN	DRAWN BY	J.L.M.
STATE OF	OHIO	CHECKED BY	HHH
W. O.	1685-58	FILE NO.	1-31

12/21/72