01-00-062-000
1-J
PPN 01-00-062-000 ???
MAP PO 1-J 43542

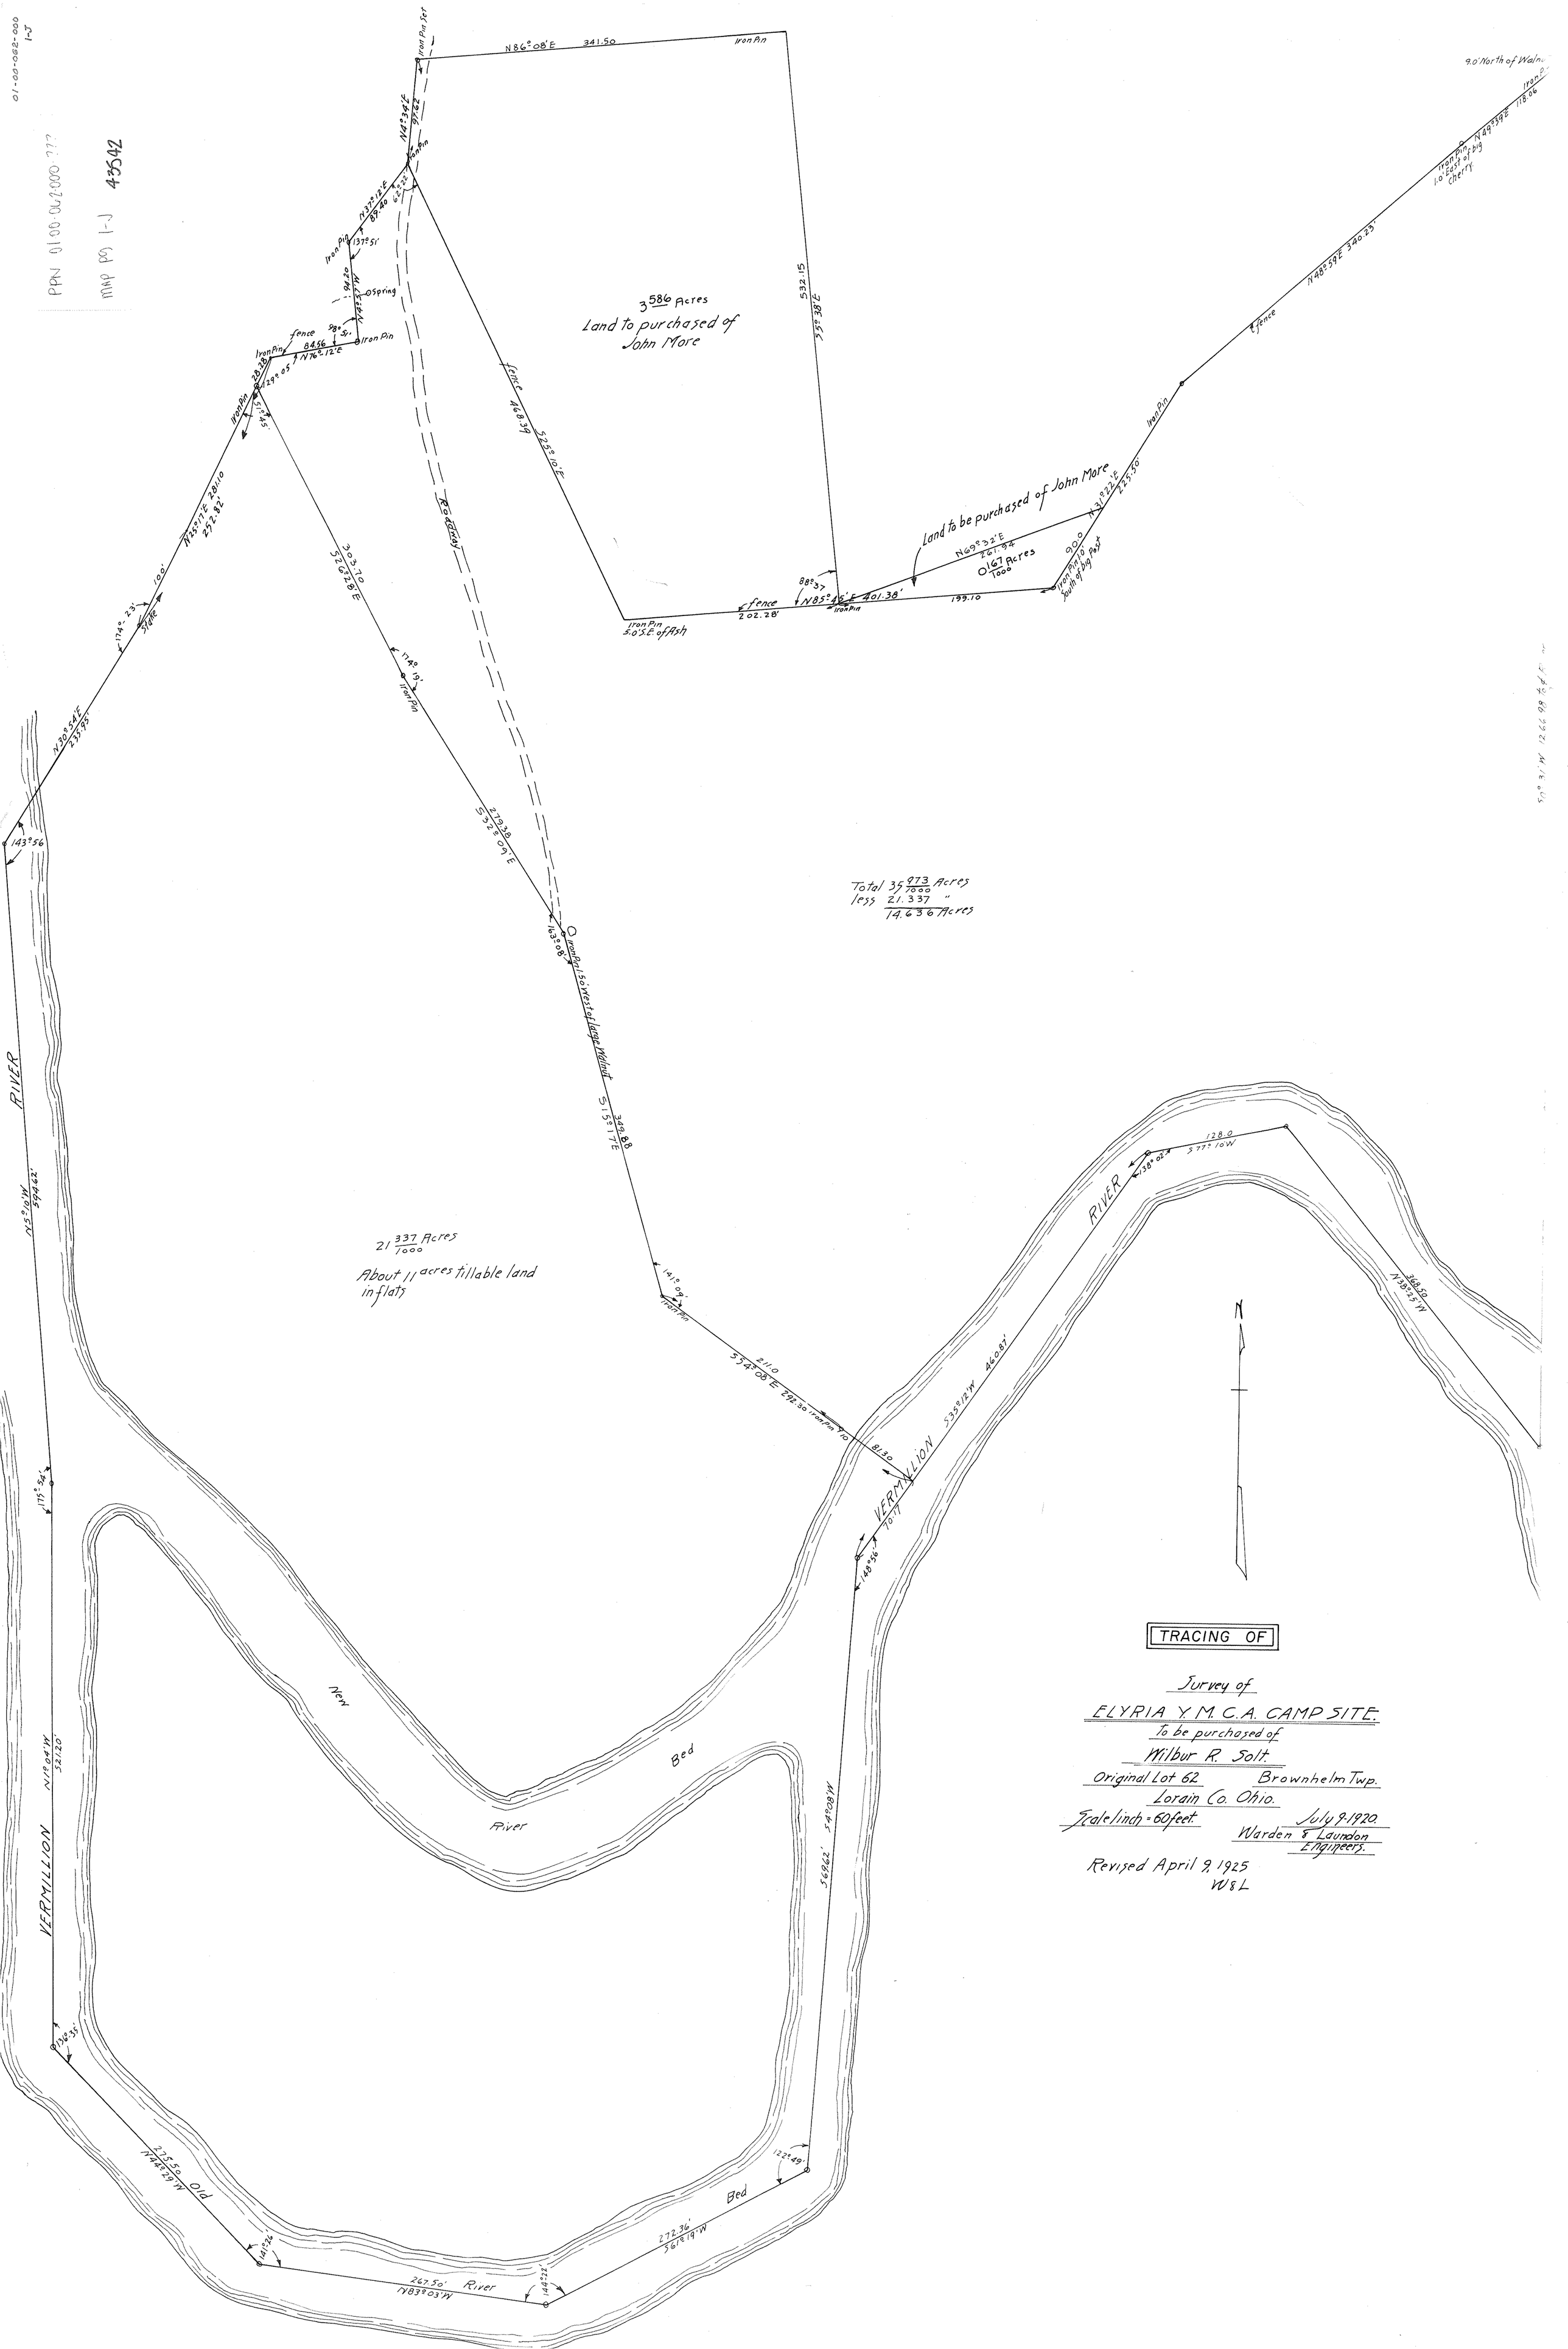

TRACING OF

Survey of
ELYRIA Y.M.C.A. CAMP SITE.
To be purchased of
Wilbur R. Solt.
Original Lot 62 Brownhelm Twp.
Lorain Co. Ohio.
Scale 1 inch = 60 feet. July 9-1920.
Warden & Laundon
Engineers.

Revised April 9, 1925
W&L