PPN 01-00-047-000-026

map Pg 1-E 43548

LORAIN COUNTY SURVEY DEPT.

1-E 01-00-047-000-026

TOTAL AREA	= 95 ±	ACRES
TAKE AREA	= 20.0791	ACRES
REMAINDER	= 74.92 ±	ACRES

NOTE: TOTAL ACREAGE TAKEN FROM DEED VOL. 328 P. 380 EILEEN M. JAMES TO GEORGE A. RUSSELL ET AL.

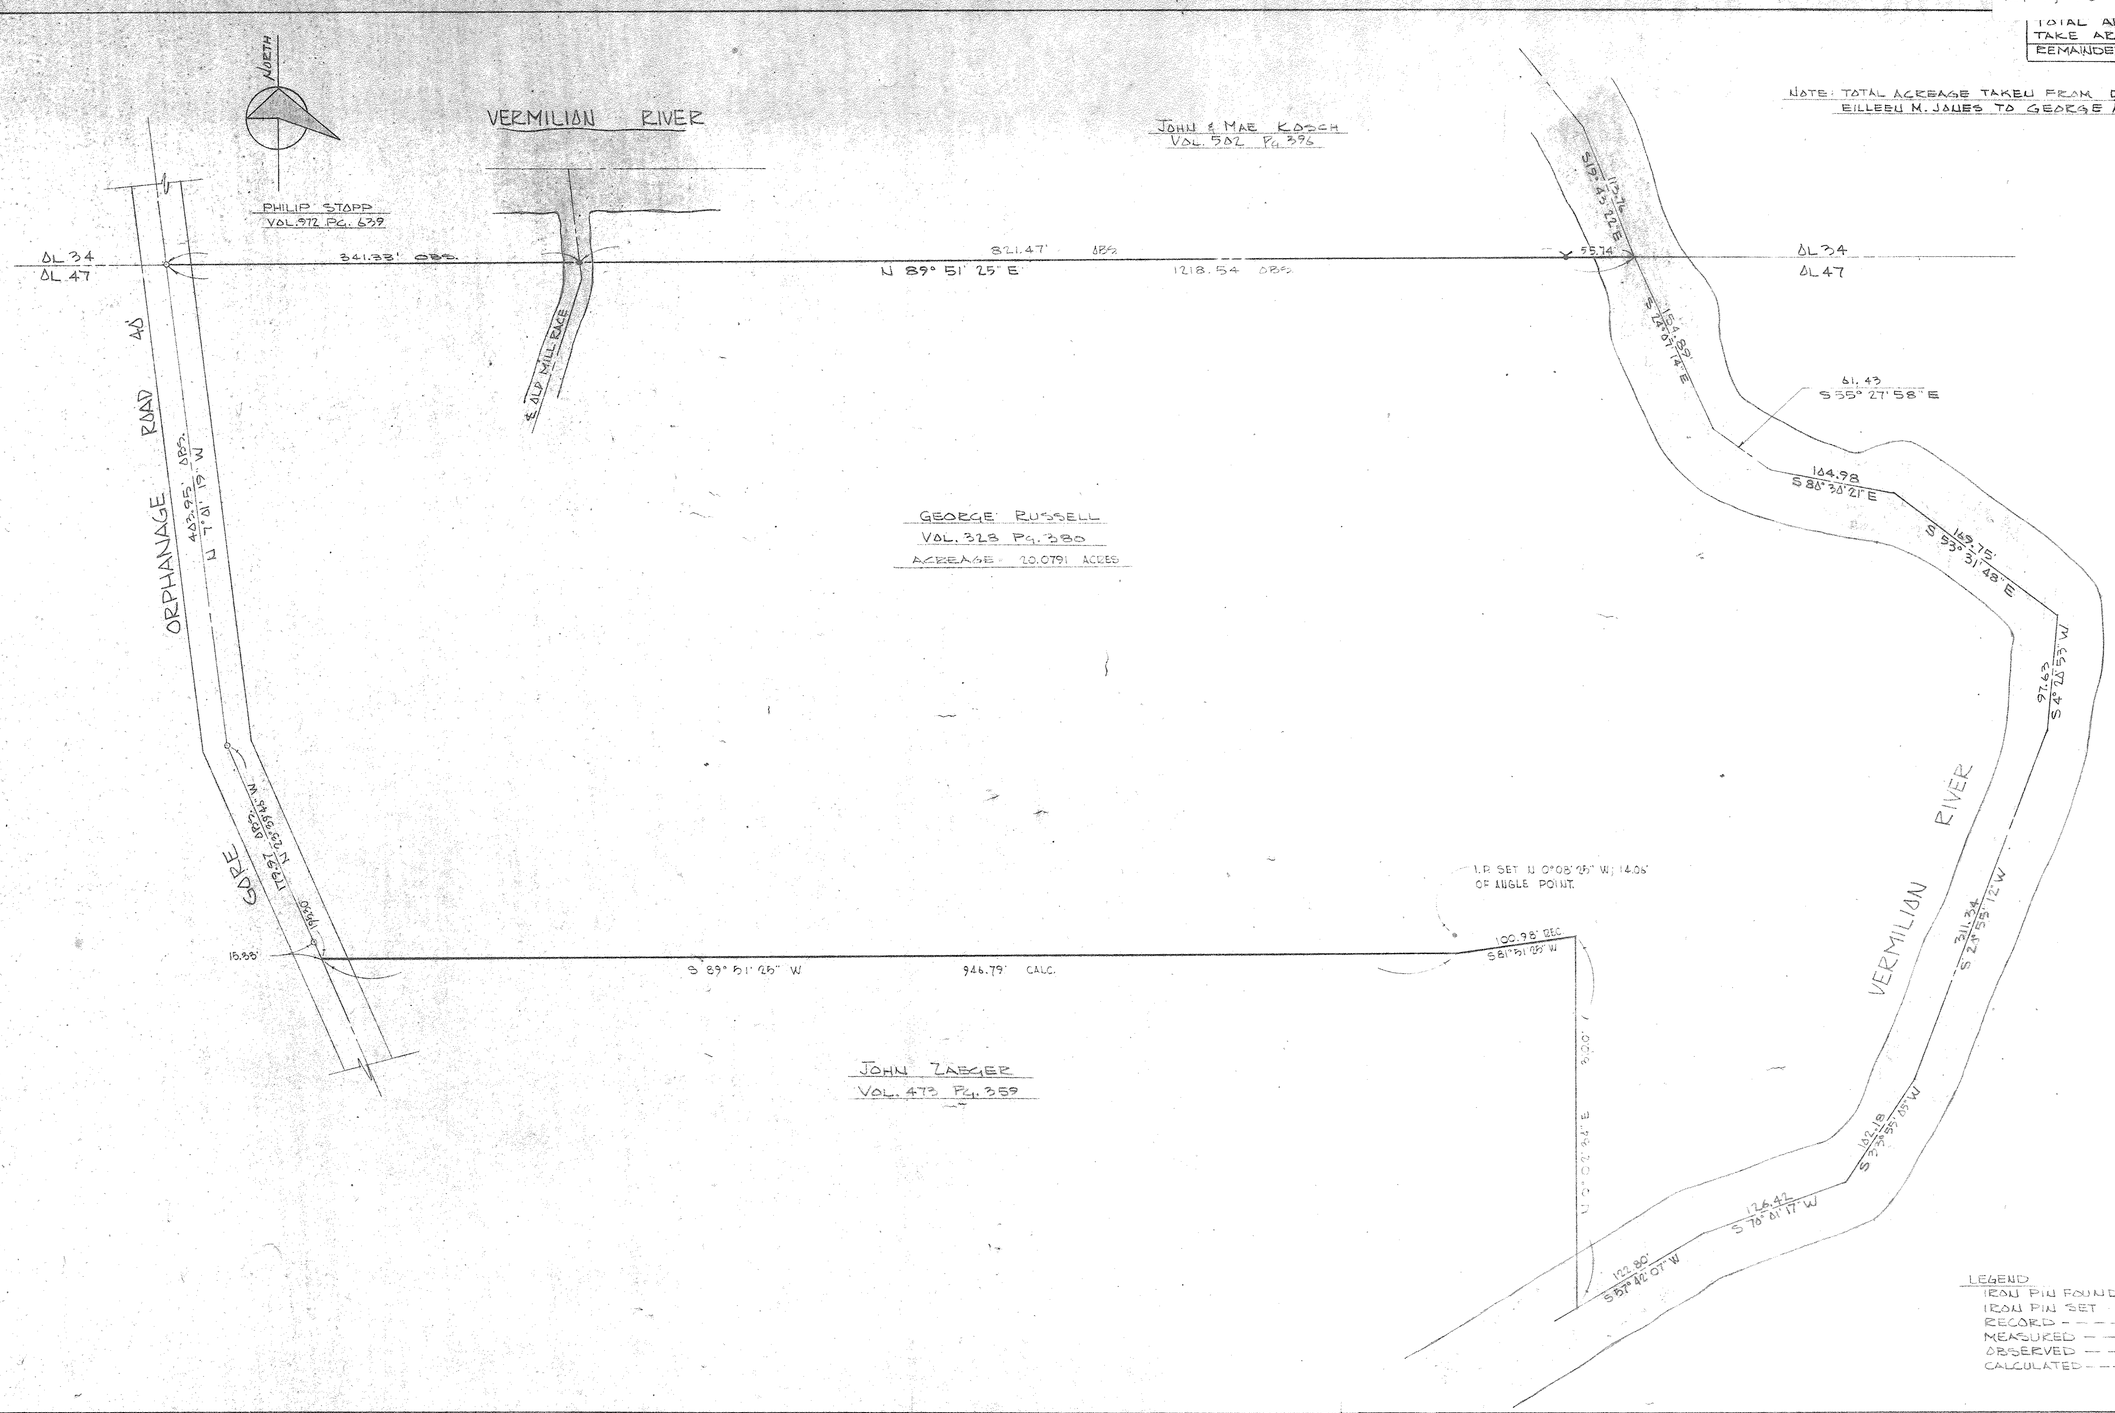

LEGEND
IRON PIN FOUND - - - - O
IRON PIN SET - - - - ●
RECORD - - - - - - - - R
MEASURED - - - - - - M
OBSERVED - - - - - - OBS.
CALCULATED - - - - - - C

STATE OF OHIO JOHN R. MINO 5172 REGISTERED SURVEYOR

REVISED 6-16-78

LORAIN COUNTY METROPOLITAN PARK DISTRICT
LAND ACQUISITION SURVEY
GEORGE RUSSELL PROPERTY
VERMILION, OHIO

SCHAFER, HURA & ASSOCIATES, INC.
ENGINEERS AND SURVEYORS
3370 OBERLIN AVE.
LORAIN, OHIO

VRV
12

ORIGINAL LOT	47	DATE	5-31-78
TOWNSHIP	BROWNHELM	SCALE	1"=60'
CITY OF	VERMILION	FIELD BOOK	770 PG. 148-150
COUNTY OF	LORAIN	DRAWN BY	JFR
STATE OF	OHIO	CHECKED BY	JRM
S.A.	1685-64	FILE NO.	1-00-47

124