PPN 01-00-050-000-018
003

Map Pg I-I 43552

LORAIN COUNTY SURVEY PARK

I-I 01-00-050-000-018
-003

TOTAL AREA = 37.27037 AC
TAKE AREA 37.27037 AC
REMAINING 0.0000D

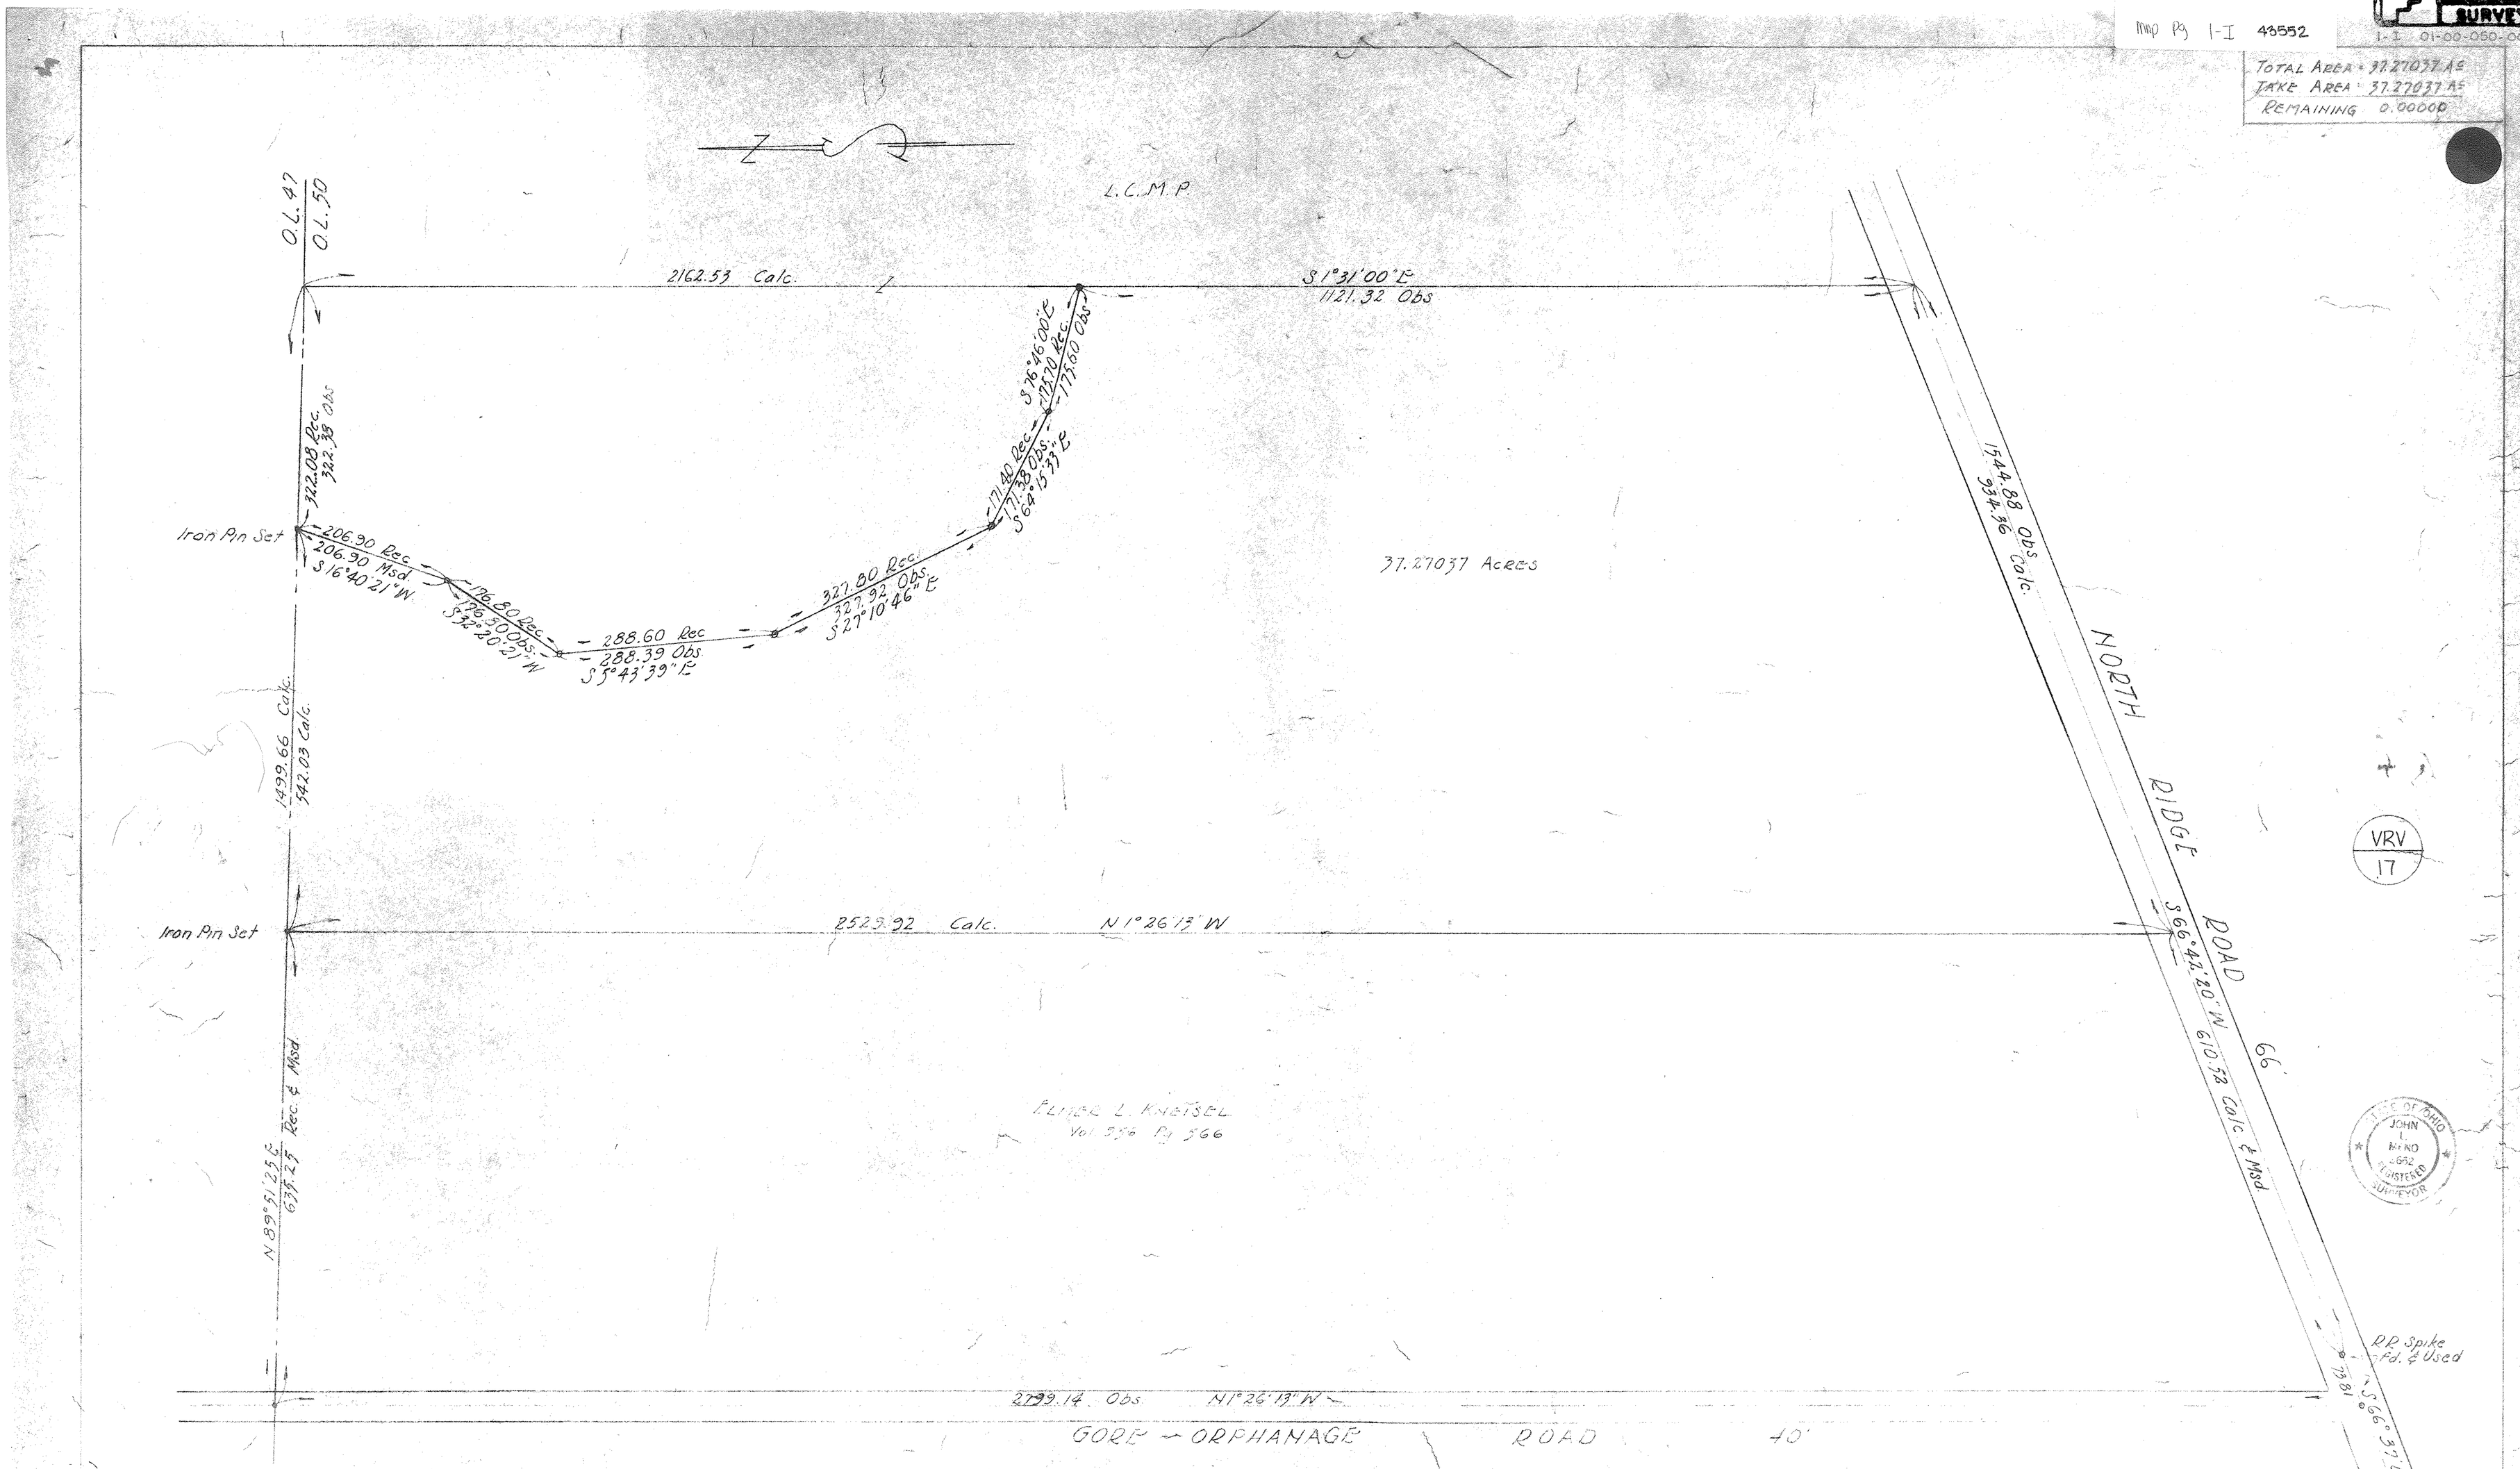

LORAIN COUNTY METROPOLITAN PARK DISTRICT
LAND ACQUISITION SURVEY
BROWNHELM TWP.

SCHAFER, HURA & ASSOCIATES, INC.
ENGINEERS AND SURVEYORS
4370 OBERLIN AVE.
LORAIN, OHIO

MERRILL J. ZUNT PROPERTY
NORTH RIDGE ROAD
VERMILION, OHIO

ORIGINAL LOT	50	DATE	3-8-73
TOWNSHIP	BROWNHELM	SCALE	1" = 100'
CITY OF	VERMILION	FIELD BOOK	220-Pg 40
COUNTY OF	LORAIN	DRAWN BY	J.L.M.
STATE OF	OHIO	CHECKED BY	
W. O.	1685-61	FILE NO.	1-50