G-13
0.L.6
T. 22

06-22-006-101

PPN 06-22-006-101.???

TOTAL AREA	= 1.06572 Ac.
TAKING AREA	= 0.43906 Ac.
REMAINING AREA	= 0.62666 Ac.

MAP Pg 6-13

43752

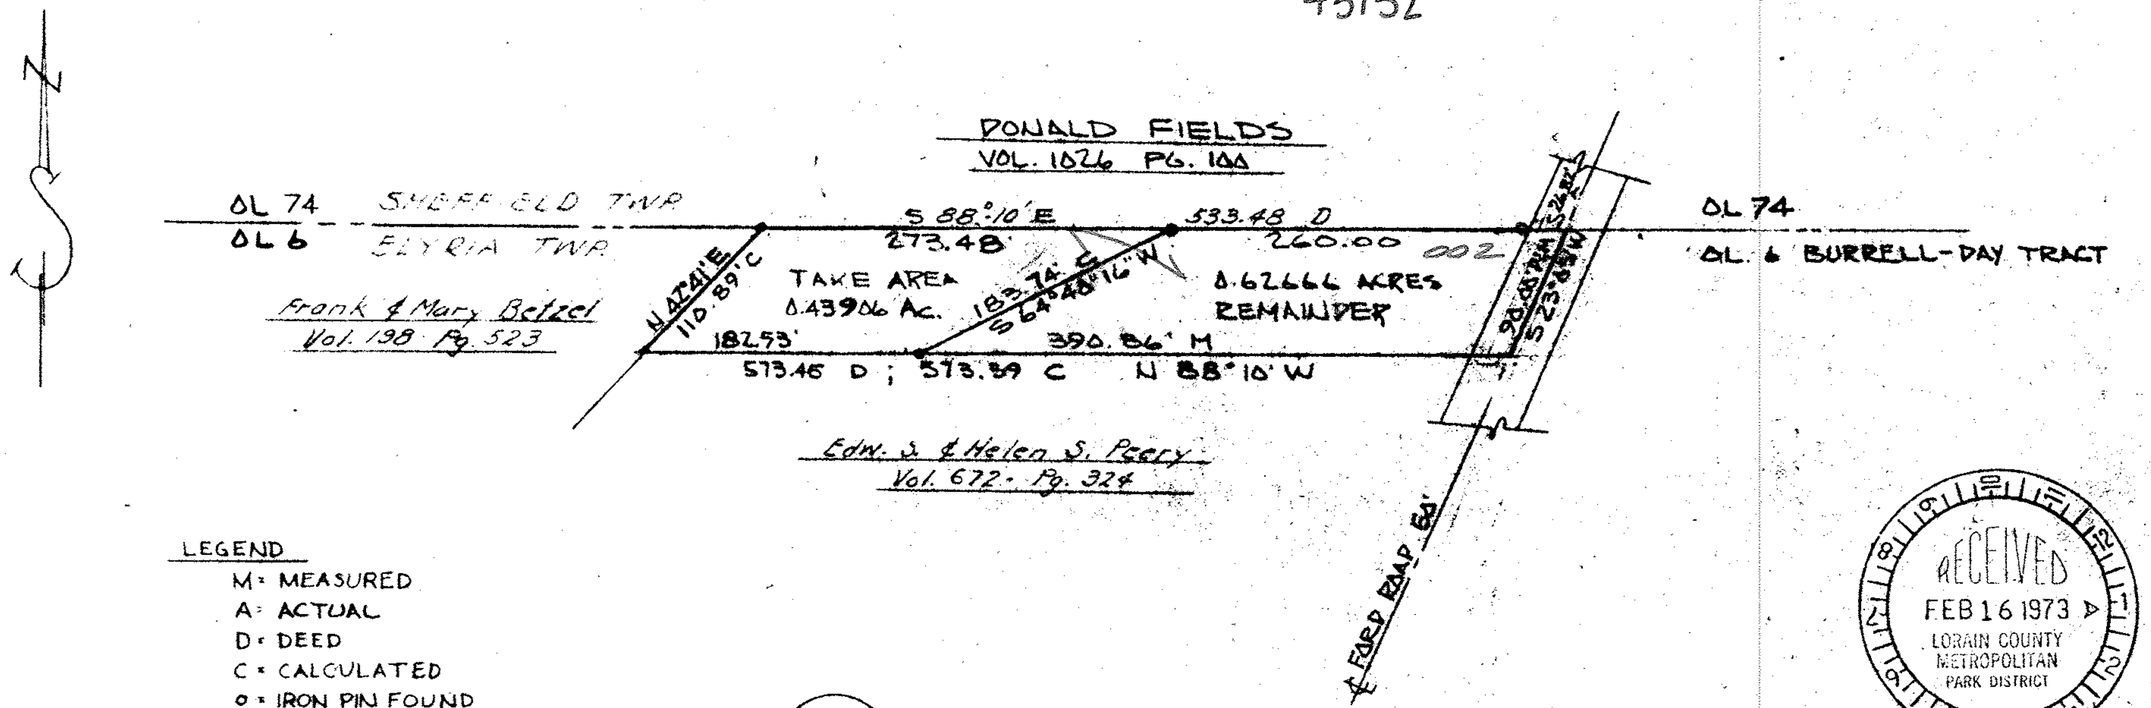

LEGEND
- M = MEASURED
- A = ACTUAL
- D = DEED
- C = CALCULATED
- o = IRON PIN FOUND
- • = " " SET

NBR
67

RECEIVED
FEB 16 1973
LORAIN COUNTY
METROPOLITAN
PARK DISTRICT

STATE OF OHIO
JOHN

REVISED 2-13-73 PER LCMP

LORAIN COUNTY METROPOLITAN PARKS
LAND AQUISITION SURVEY
DONALD GERHART PROPERTY
5627 FORD ROAD
ELYRIA, OHIO

SCHAFER, HURA & ASSOCIATES, INC.
ENGINEERS AND SURVEYORS
4370 OBERLIN AVE.
LORAIN, OHIO

ORIGINAL LOT 6 BURRELL-DAY DATE 10-31-72
TOWNSHIP ELYRIA SCALE 1"=100'
CITY OF ELYRIA FIELD BOOK 213 Pg. 42-42A
COUNTY OF LORAIN DRAWN BY WBH
STATE OF OHIO CHECKED BY [illegible]
W.O. 1685-31 FILE NO. 6-00-6 BURRELL 1

50

CHECKED 2/16/73 8 00