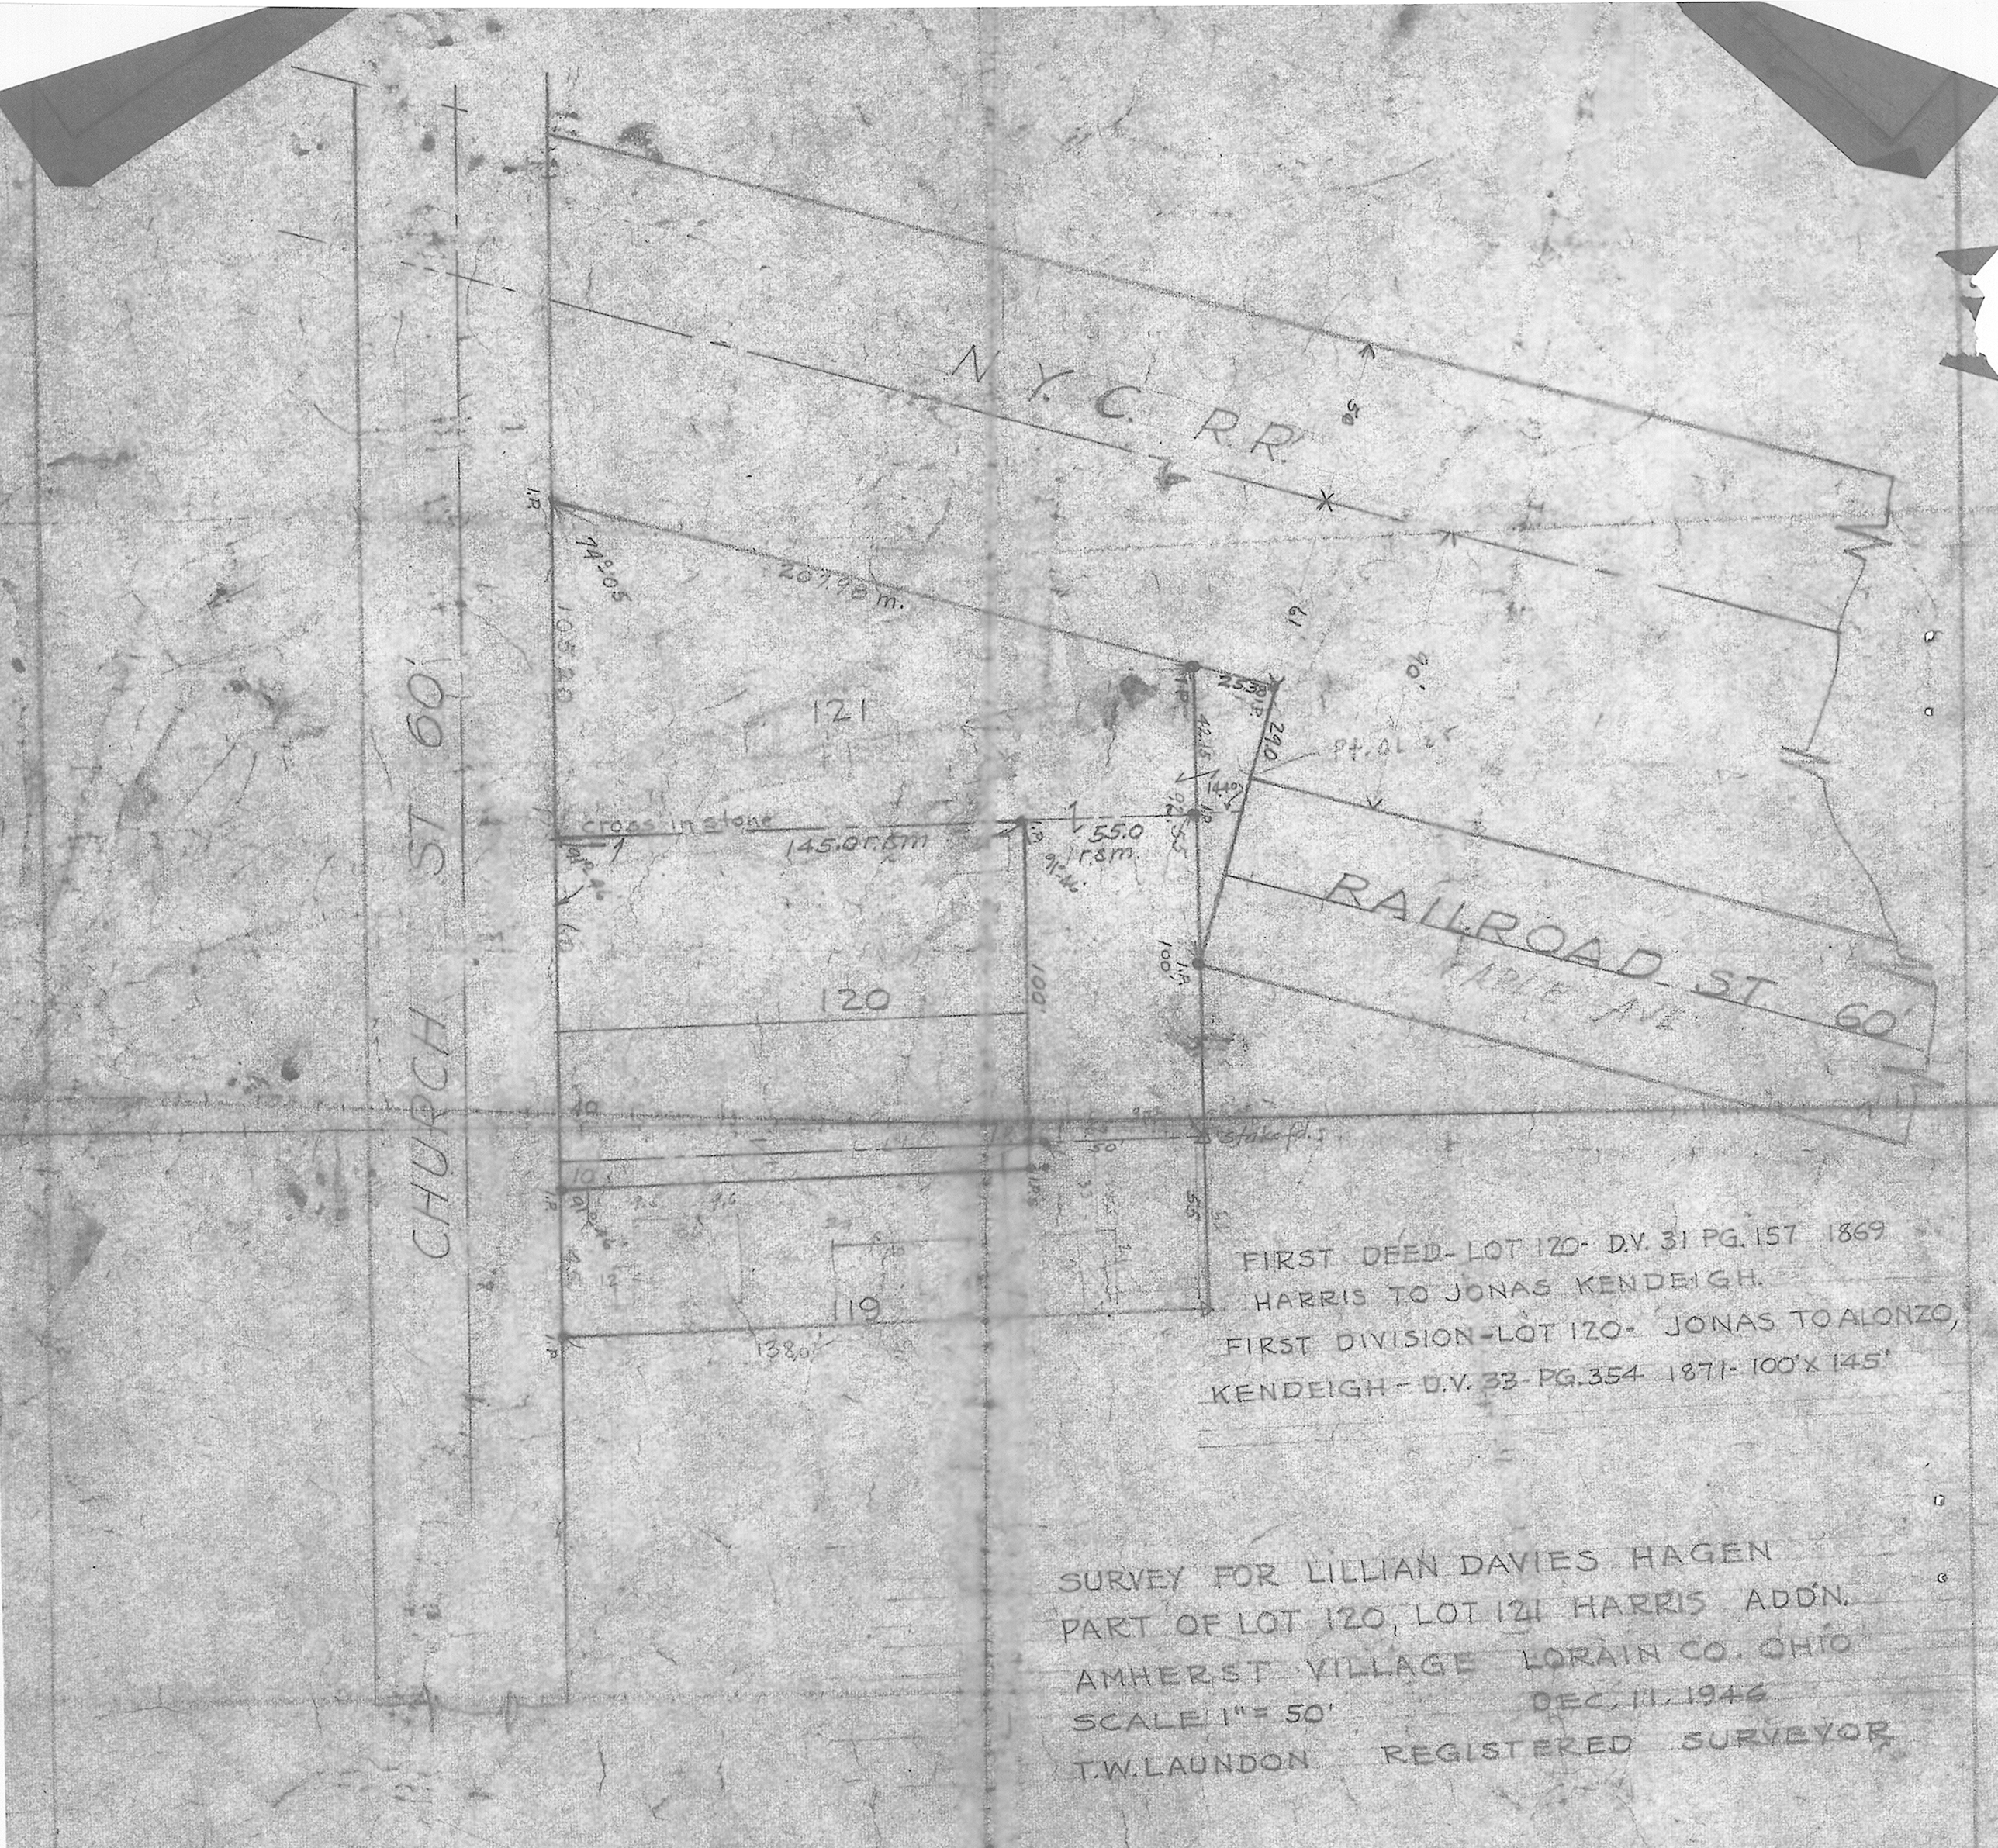
N.Y.C. R.R.
RAILROAD ST. 60'
CHURCH ST. 60'
121
120
119
207.98 m.
145.0 r.s.m.
55.0 r.s.m.
cross in stone
stake fd.
FIRST DEED- LOT 120- D.V. 31 PG. 157 1869
HARRIS TO JONAS KENDEIGH.
FIRST DIVISION-LOT 120- JONAS TO ALONZO,
KENDEIGH - D.V. 33-PG.354 1871- 100'x 145'
SURVEY FOR LILLIAN DAVIES HAGEN
PART OF LOT 120, LOT 121 HARRIS ADD'N.
AMHERST VILLAGE LORAIN CO. OHIO
SCALE 1" = 50'
DEC. 11. 1946
T.W. LAUNDON REGISTERED SURVEYOR