03-00-109-120-024
03-00-109-120-025
03-00-109-120-026
3-00-109-B

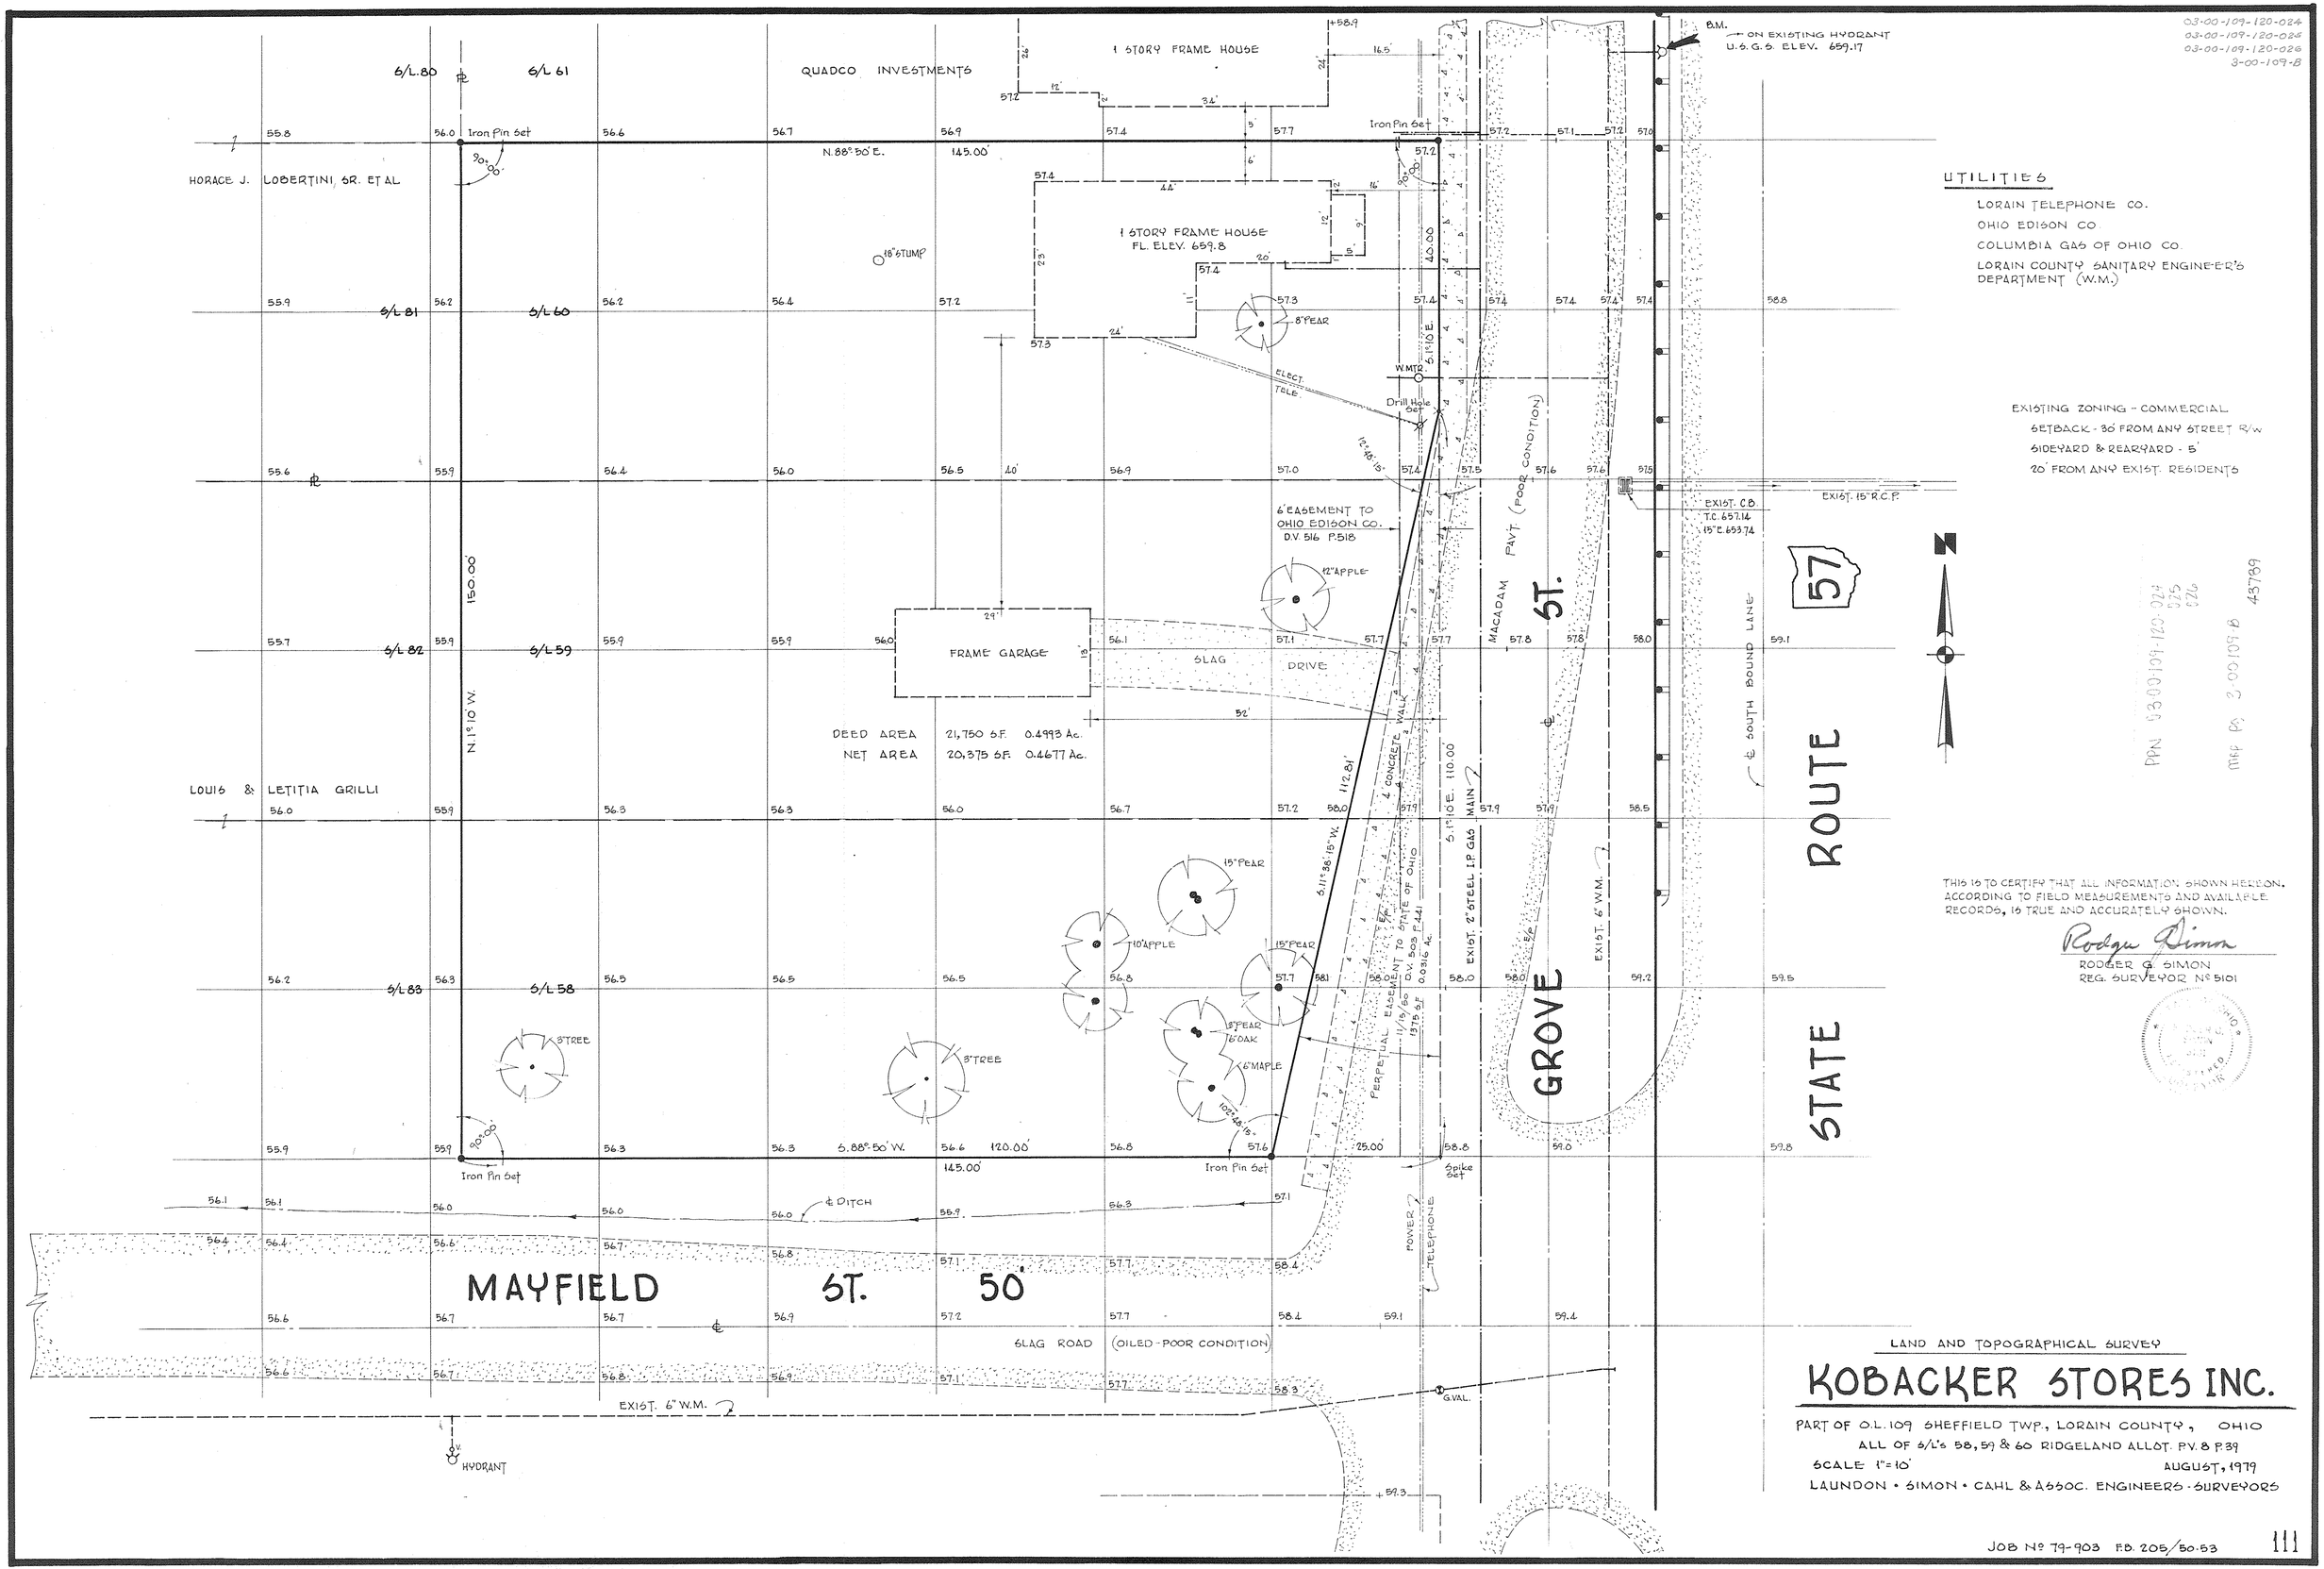

UTILITIES

LORAIN TELEPHONE CO.
OHIO EDISON CO.
COLUMBIA GAS OF OHIO CO.
LORAIN COUNTY SANITARY ENGINEER'S DEPARTMENT (W.M.)

EXISTING ZONING - COMMERCIAL
SETBACK - 30' FROM ANY STREET R/W
SIDEYARD & REARYARD - 5'
20' FROM ANY EXIST. RESIDENTS

PPN 03-00-109-024 025 026
DATE 03-00-109-B
43789

THIS IS TO CERTIFY THAT ALL INFORMATION SHOWN HEREON, ACCORDING TO FIELD MEASUREMENTS AND AVAILABLE RECORDS, IS TRUE AND ACCURATELY SHOWN.

Rodger G. Simon
RODGER G. SIMON
REG. SURVEYOR Nº 5101

LAND AND TOPOGRAPHICAL SURVEY

KOBACKER STORES INC.

PART OF O.L. 109 SHEFFIELD TWP., LORAIN COUNTY, OHIO
ALL OF S/L's 58, 59 & 60 RIDGELAND ALLOT. P.V. 8 P.39
SCALE 1" = 10' AUGUST, 1979
LAUNDON • SIMON • CAHL & ASSOC. ENGINEERS - SURVEYORS

JOB Nº 79-903 F.B. 205/50-53

111