4-00-019-G
04-00-019-144
℄ LEAR-NAGLE ROAD

THIS LOT SPLIT APPROVED BY THE ENGINEER OF THE CITY OF AVON LAKE, OHIO THIS _____ DAY OF _____, 19 __.

_____ ENGINEER

THIS LOT SPLIT APPROVED BY THE DIRECTOR OF LAW FOR RECORDING PURPOSES ONLY THIS _____ DAY OF _____, 19 __.

_____ DIRECTOR OF LAW

THIS LOT SPLIT ACCEPTED BY MOTION OF COUNCIL OF THE CITY OF AVON LAKE, OHIO FOR RECORDING PURPOSES ONLY THIS _____ DAY OF _____, 19 __.
BY ORDINANCE NO. _____

_____ CLERK

THIS LOT SPLIT ACCEPTED BY PLANNING COMMISSION OF THE CITY OF AVON LAKE, OHIO FOR RECORDING PURPOSES ONLY THIS _____ DAY OF _____, 19 __.

_____ CLERK

WE, THE UNDERSIGNED OWNERS OF THE LAND SHOWN ON THIS PLAT AND SURVEY DO HEREBY ASSENT TO AND ADOPT THIS SUBDIVISION OF THE SAME, ACKNOWLEDGED THAT THE SAME WAS AT OUR REQUEST AND AUTHORIZE ITS RECORDING.

Victor Andro Olga Andro

COUNTY OF LORAIN)
STATE OF OHIO) SS

BEFORE ME, A NOTARY PUBLIC IN AND FOR SAID COUNTY AND STATE PERSONALLY APPEARED THE ABOVE SIGNED Victor Andro AND Olga Andro WHO ACKNOWLEDGES THE SIGNING OF THE FOREGOING INSTRUMENT TO BE THEIR FREE ACT AND DEED.

IN WITNESS WHEREOF, I HAVE HEREUNTO SET MY HAND AND OFFICIAL SEAL AT Avon Lake, OHIO THIS 14th DAY OF April, 1989.

Carolyn R. Jedlicka NOTARY PUBLIC

CAROLYN R. JEDLICKA
Notary Public, State of Ohio
Recorded in Cuyahoga Cty.
My Comm. Expires 11-04-91

PPN 0400-019-144-???

MAP PG 4-00-019-G
43791

ANDRO LOT SPLIT

OF
49.1717 ACRES °N JAYCOX ROAD
OF PART OF
ORIGINAL AVON TOWNSHIP SECTION 19
NOW IN
THE CITY OF AVON LAKE
FOR
MANDILAKIS-PORTFOLIO HOMES INC.

BY
THE HENRY G. REITZ ENGINEERING CO.
BY Donald E. Woike VICE PRES

SCALE 1"=100'

FEB. 1989
REV. 2-27-89
REV. 2-28-89

0 50 100 200 300
GRAPHIC SCALE

STATE OF OHIO
DONALD E. WOIKE
5547
REGISTERED SURVEYOR

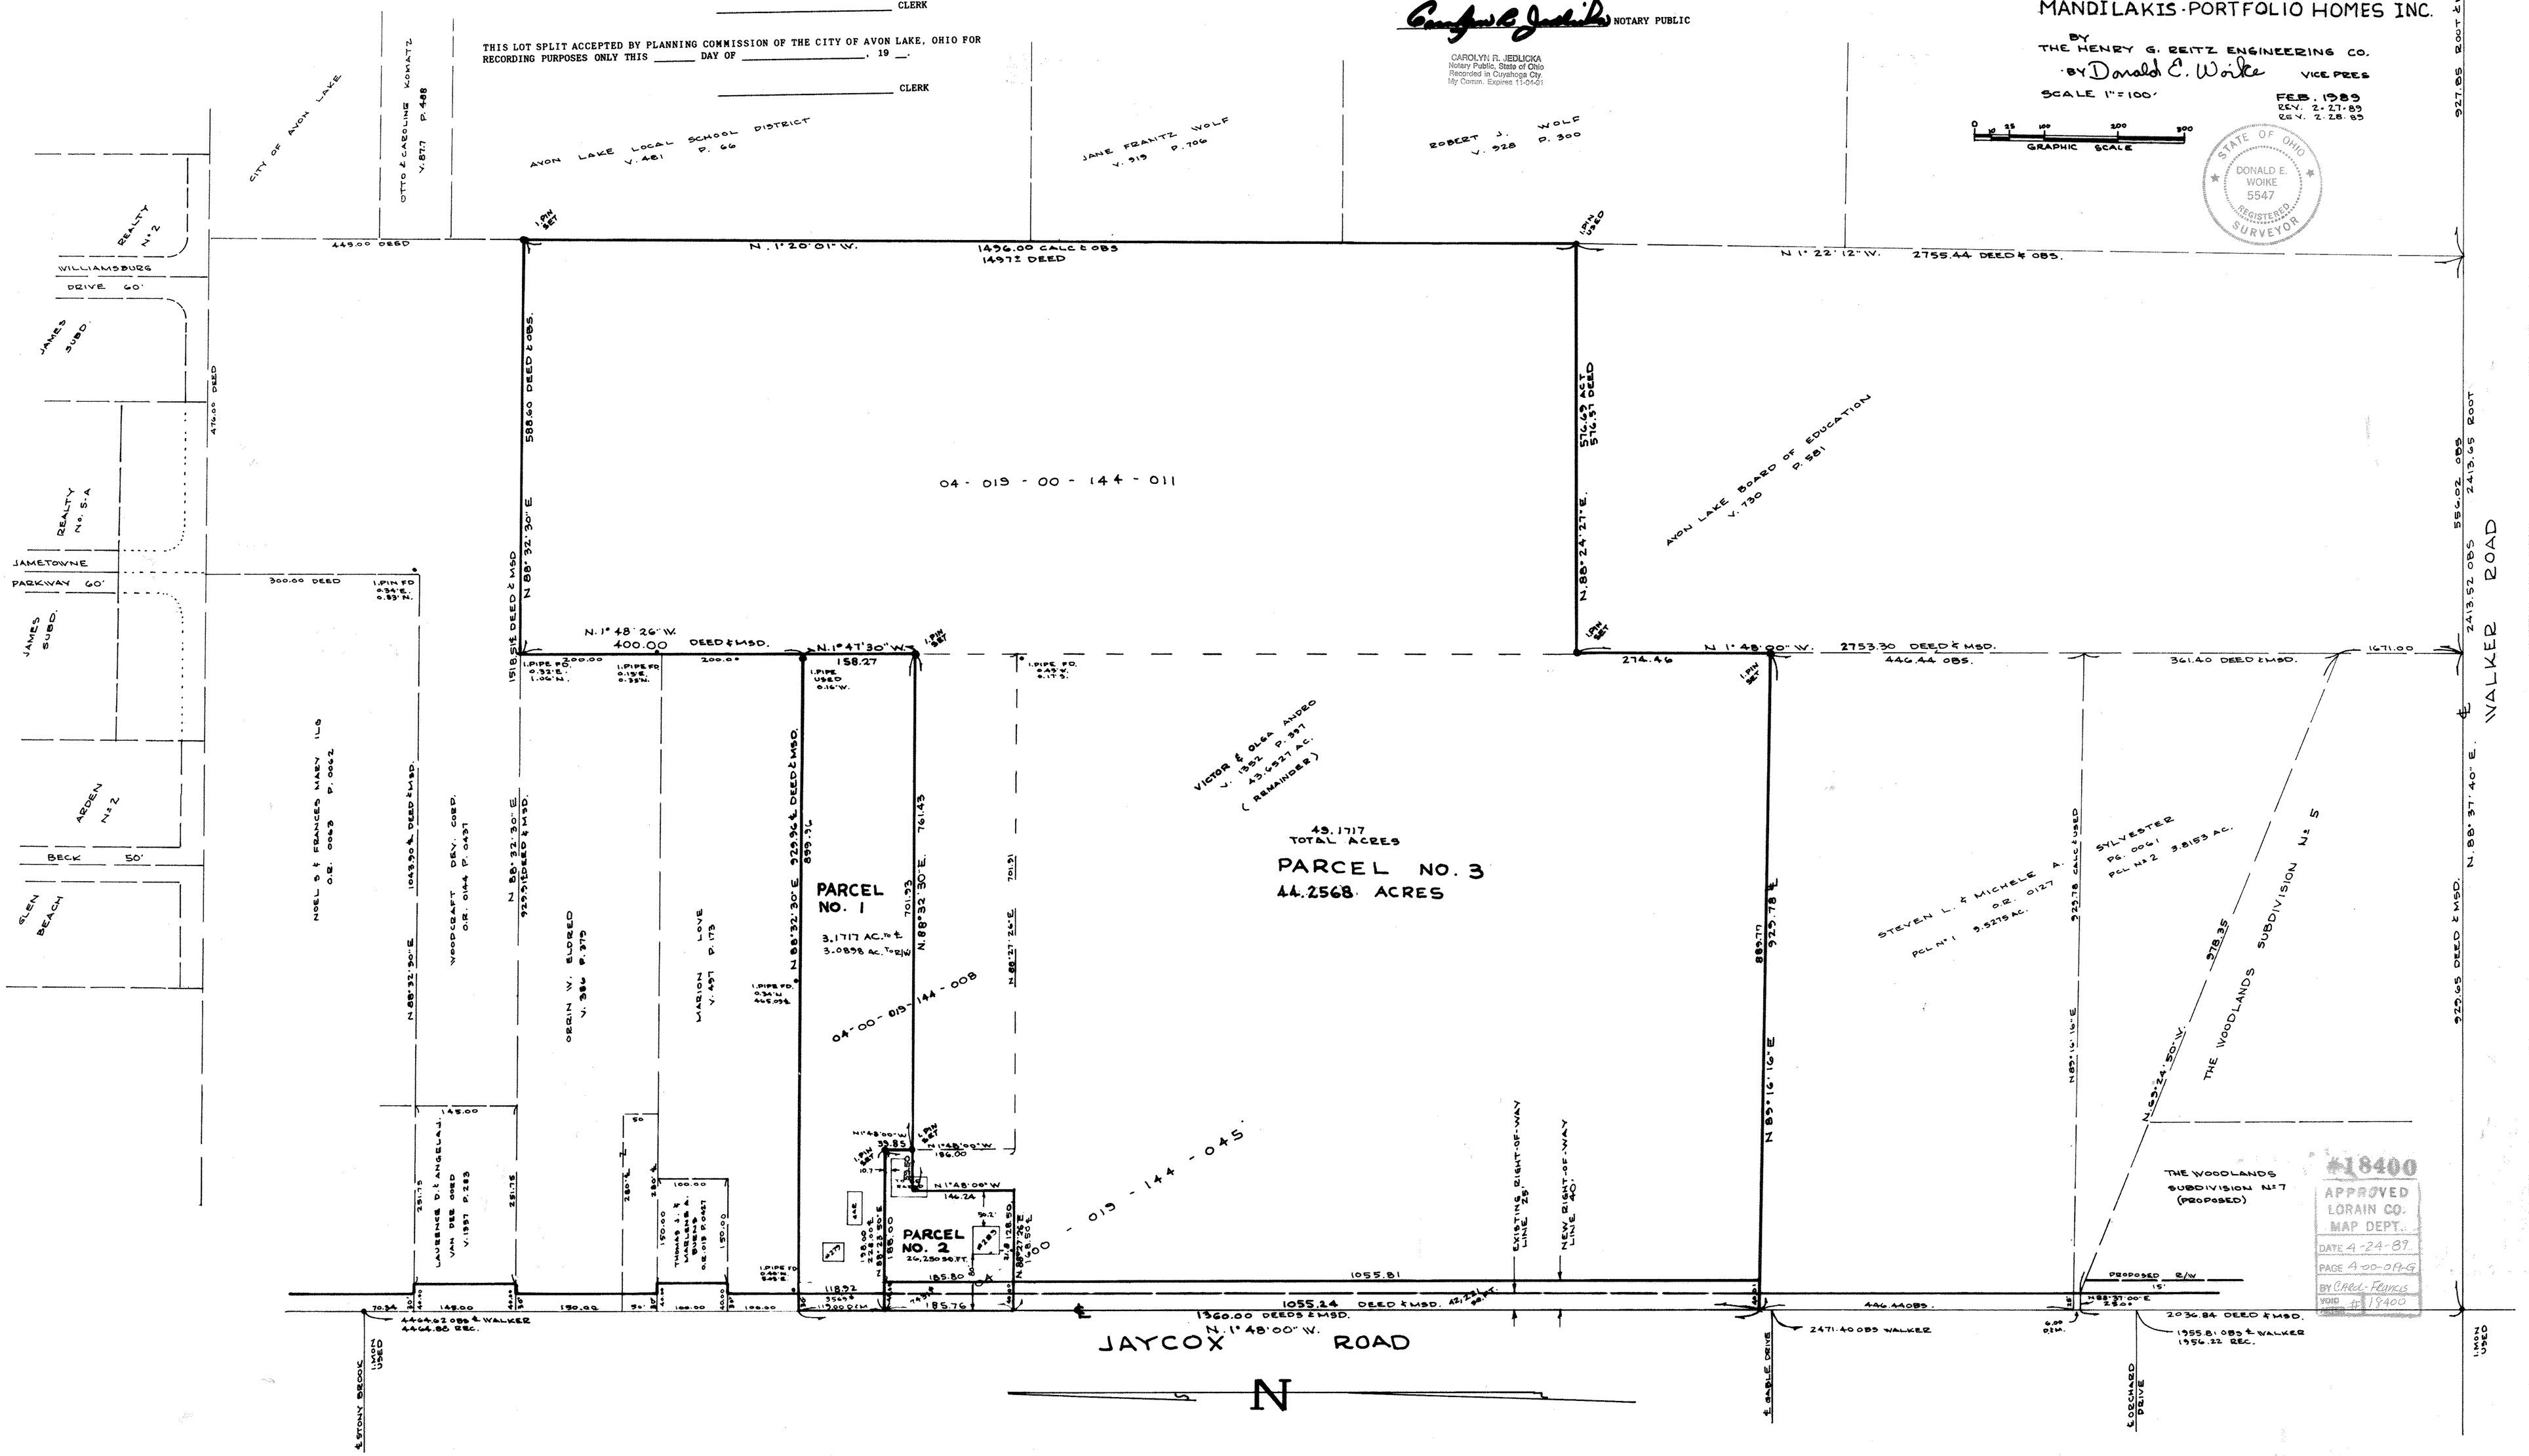

#18400
APPROVED
LORAIN CO.
MAP DEPT.
DATE 4-24-89
PAGE 4-00-019-G
BY Carol Francis
VOID #18400