# TOPOGRAPHICAL SURVEY OF THE CORNER OF COLORADO RD. & DETROIT RD.

IN ORIGINAL AVON TWP. SEC. 10

NOW IN THE CITY OF AVON

FOR SHELL OIL CO.

BY THE HENRY G. REITZ ENG. CO.

BY John G. Sagh VICE PRES.

SCALE 1" = 10'  JULY 1965

REVISED NOV. 4, 1965 TO SHOW ELEVATIONS AND UTILITIES.

**BENCH MARK:** (STATE HIGHWAY DEPT.)
"X" ON N.W. CORNER OF BOTTOM STEP LIBRARY BUILDING.
ELEVATION = 672.53
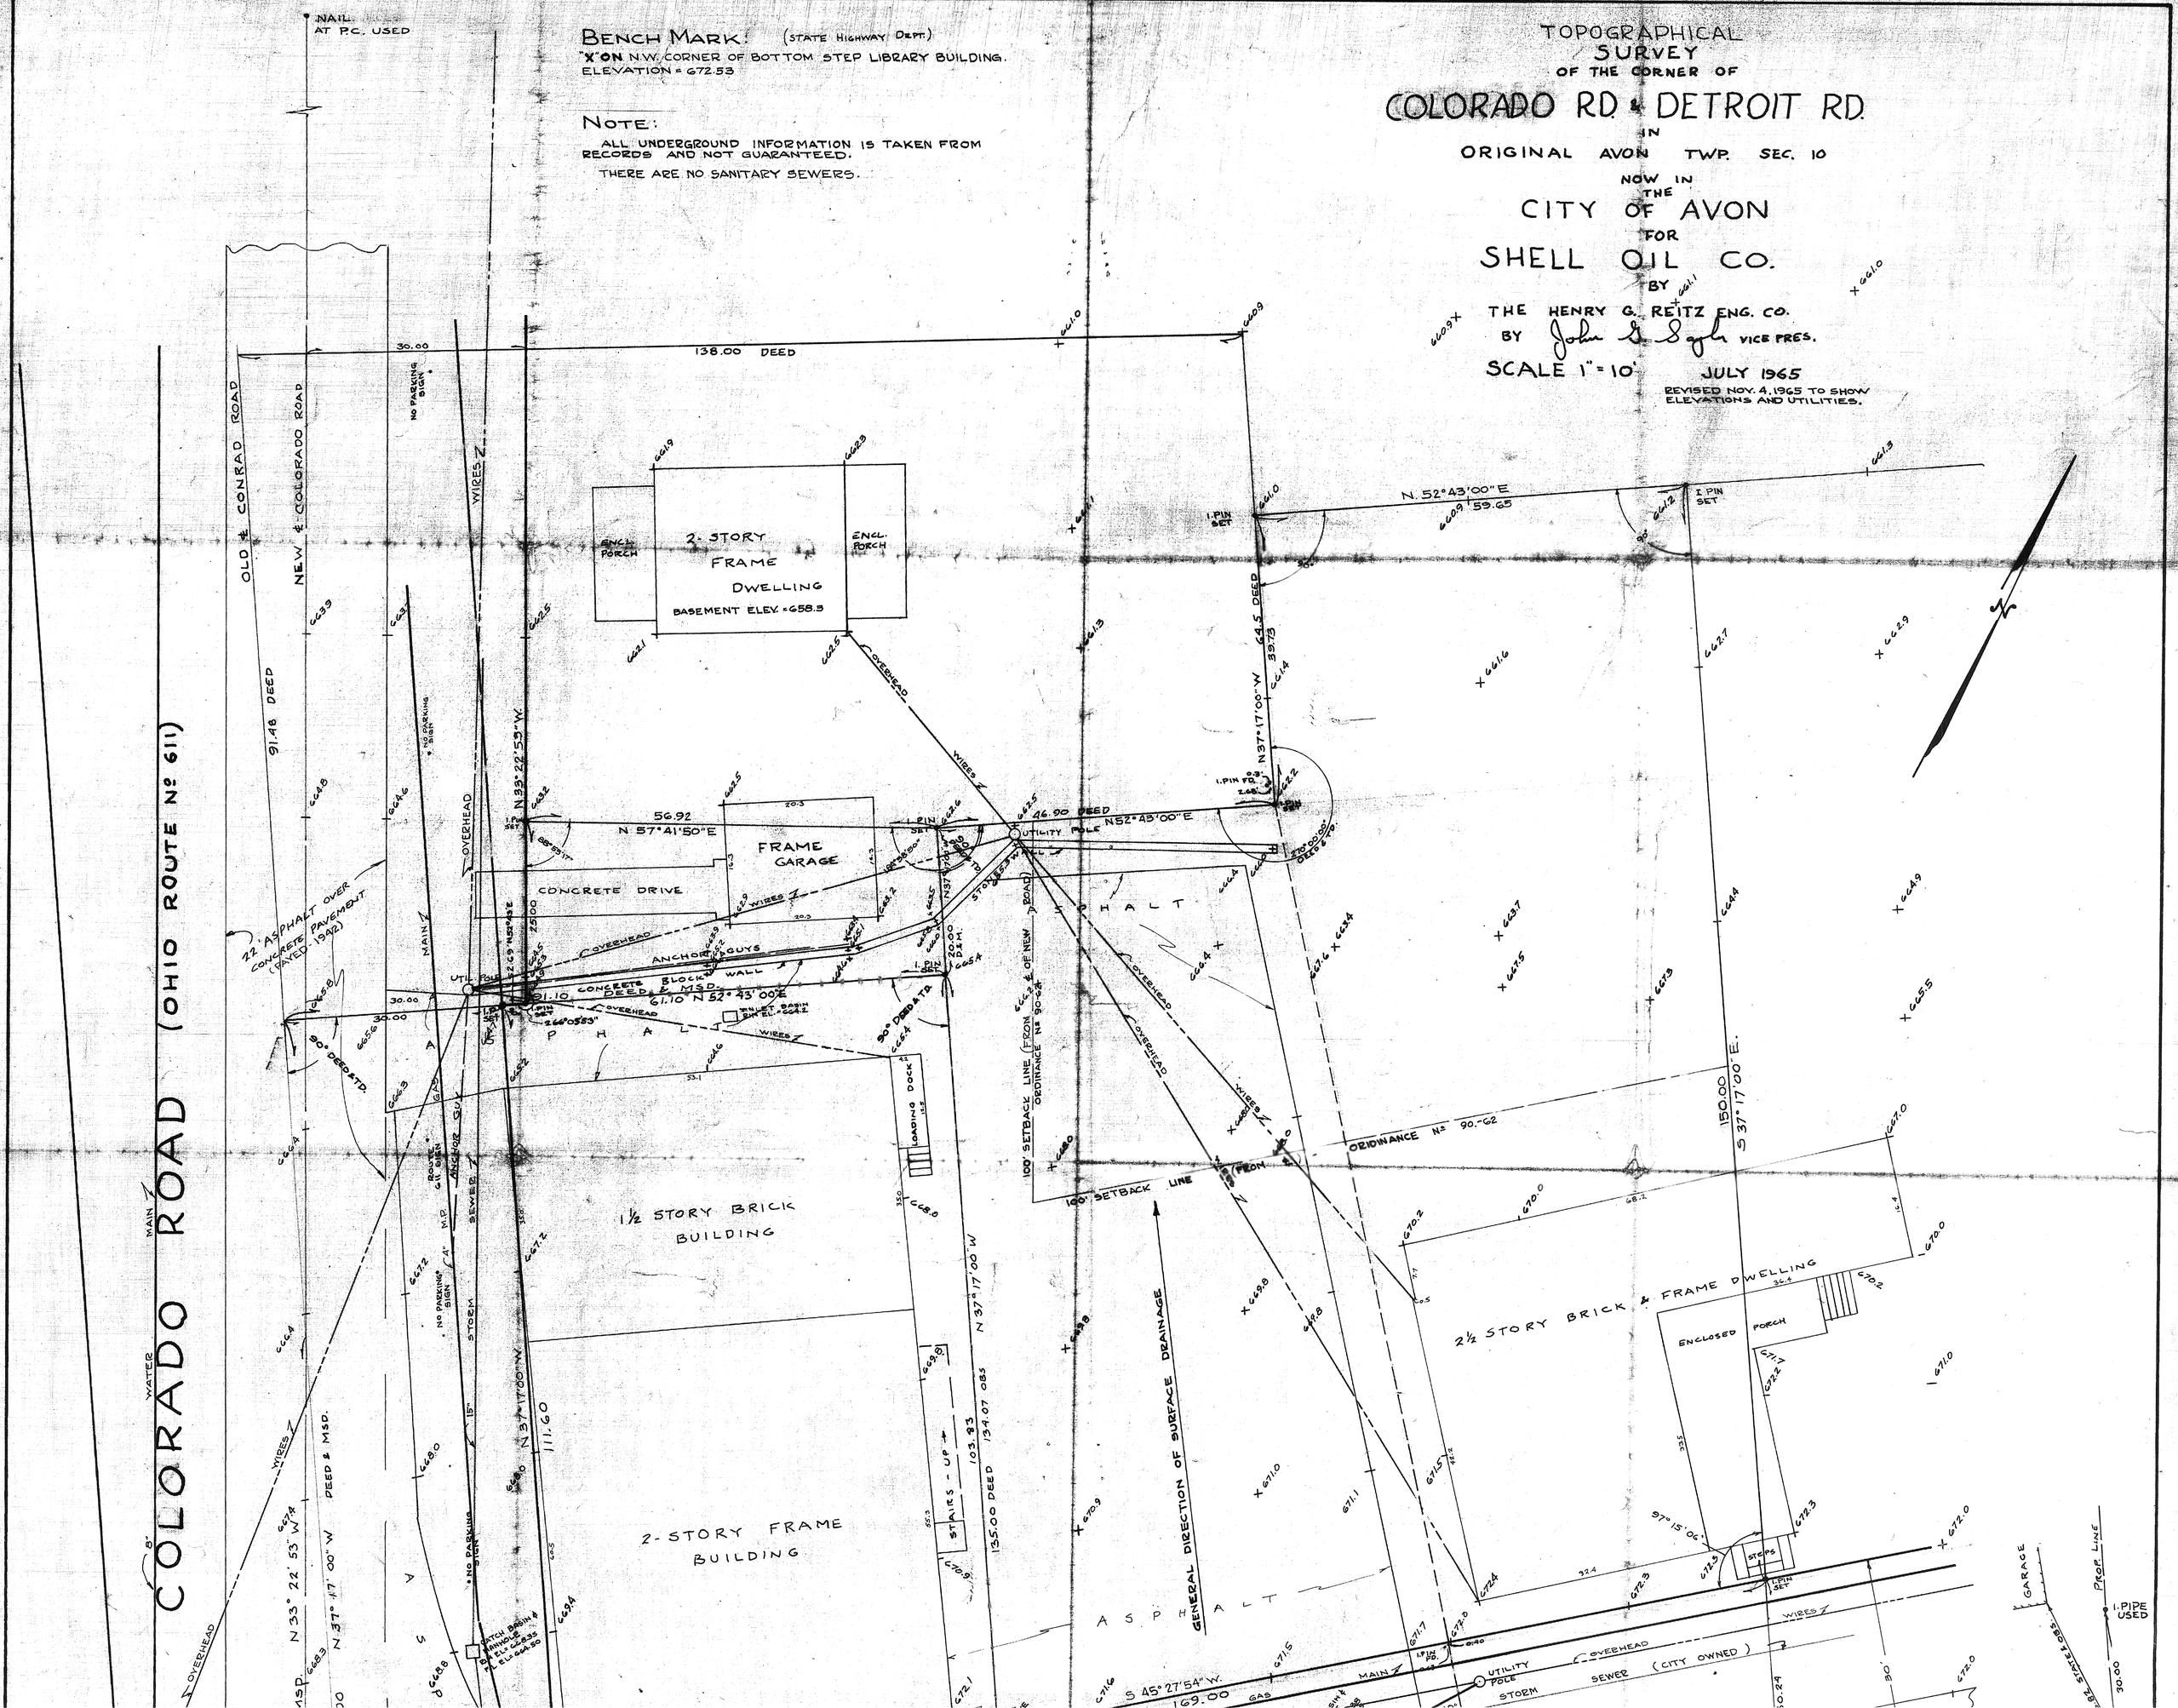
**NOTE:**
ALL UNDERGROUND INFORMATION IS TAKEN FROM RECORDS AND NOT GUARANTEED.
THERE ARE NO SANITARY SEWERS.