3-G
03-00-065-000-002

LORAIN COUNTY SURVEY DATE

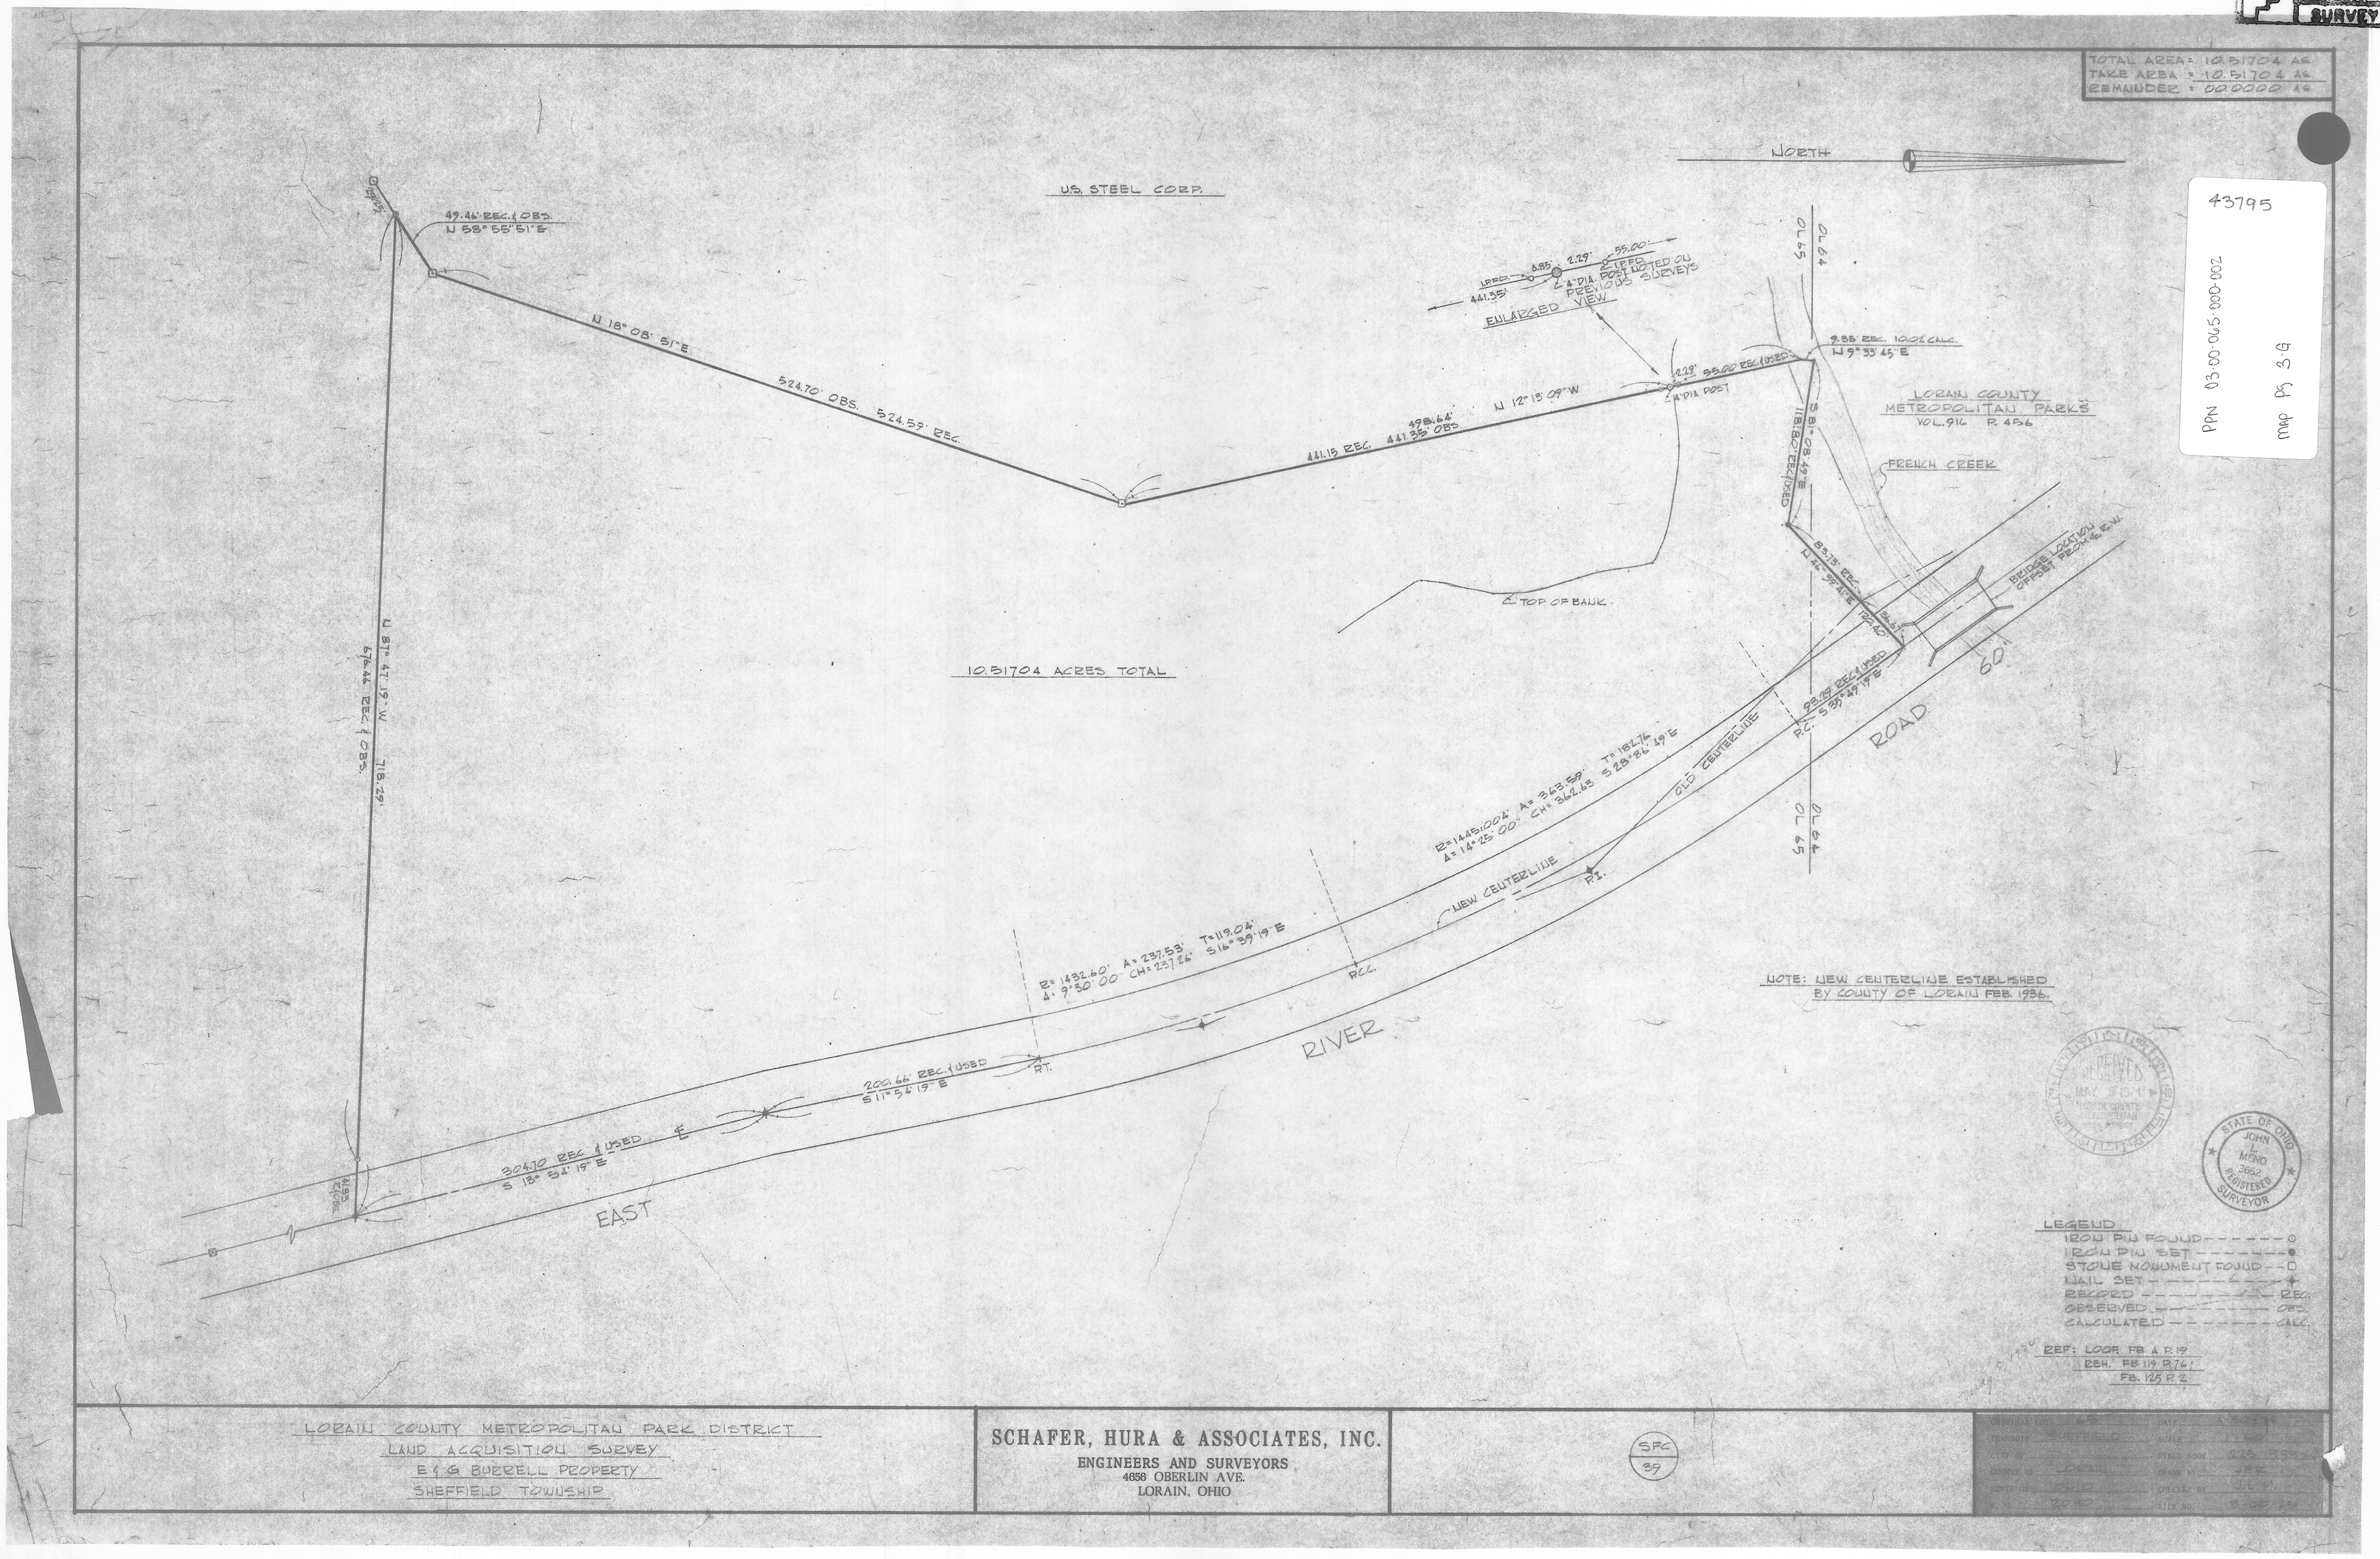

43795

PPN 03-00-065-000-002

map PS 3-G

LORAIN COUNTY METROPOLITAN PARK DISTRICT
LAND ACQUISITION SURVEY
E & G BURRELL PROPERTY
SHEFFIELD TOWNSHIP

SCHAFER, HURA & ASSOCIATES, INC.
ENGINEERS AND SURVEYORS
4656 OBERLIN AVE.
LORAIN, OHIO

SFC 39

ORIGINAL LOT	65	DATE	[illegible]
TOWNSHIP	SHEFFIELD	SCALE	1" = 50'
CITY OF		FIELD BOOK	[illegible]
COUNTY OF	LORAIN	DRAWN BY	[illegible]
STATE OF	OHIO	CHECKED BY	[illegible]
R. O.	2080	FILE NO.	[illegible]