PG. 3-L P.P.No. 03-00-001-000-015
PG. 3-00-001-A P.P.No. 03-00-001-000-026

PPN 03-00-001-000-015
026

MAP Pg 3-L
3-00-001-A 43806

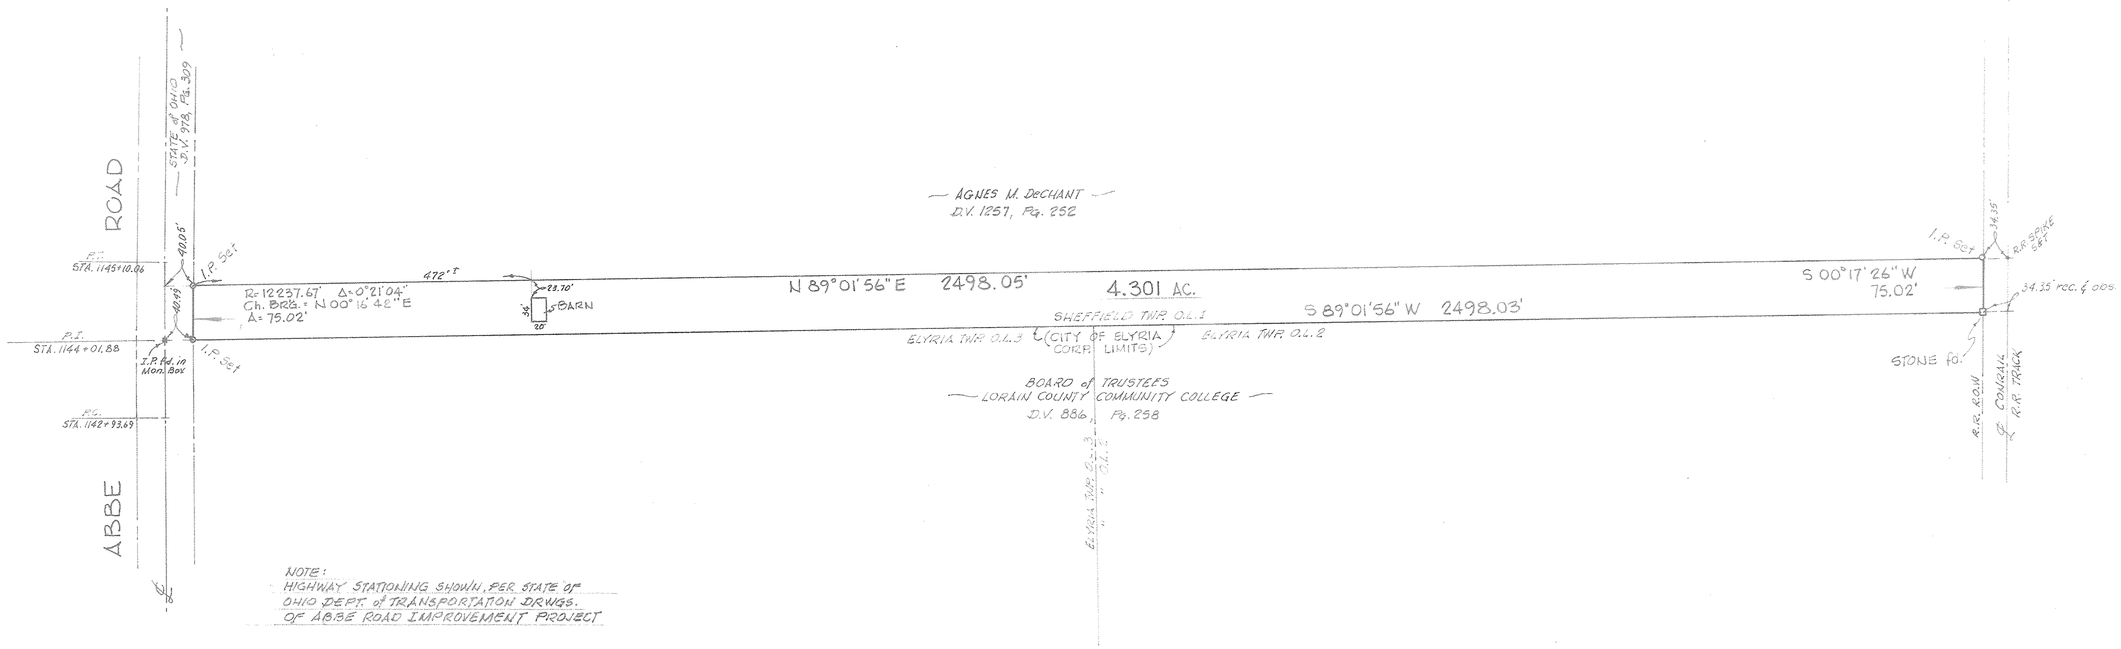

NOTE:
HIGHWAY STATIONING SHOWN, PER STATE of OHIO DEPT. of TRANSPORTATION DRWGS. OF ABBE ROAD IMPROVEMENT PROJECT

MAP of BOUNDARY SURVEY

PREPARED FOR OHIO EDISON CO.

PART of ORIGINAL SHEFFIELD TOWNSHIP LOT No. 1
VILLAGE of SHEFFIELD, LORAIN COUNTY OHIO

NORTH

McGLINCHY AND ASSOCIATES
PROFESSIONAL ENGINEERS AND SURVEYORS
ELYRIA, OHIO

SCALE: 1"=100' DRAWN BY: B. THOMAS
DATE: NOV. 1982 JOB NO: 827433