6-7
06-22-017-108-010
-001 thru
-006

PPN 06-22-017-108-010
001
thru
006
Map pg 6-7
43809

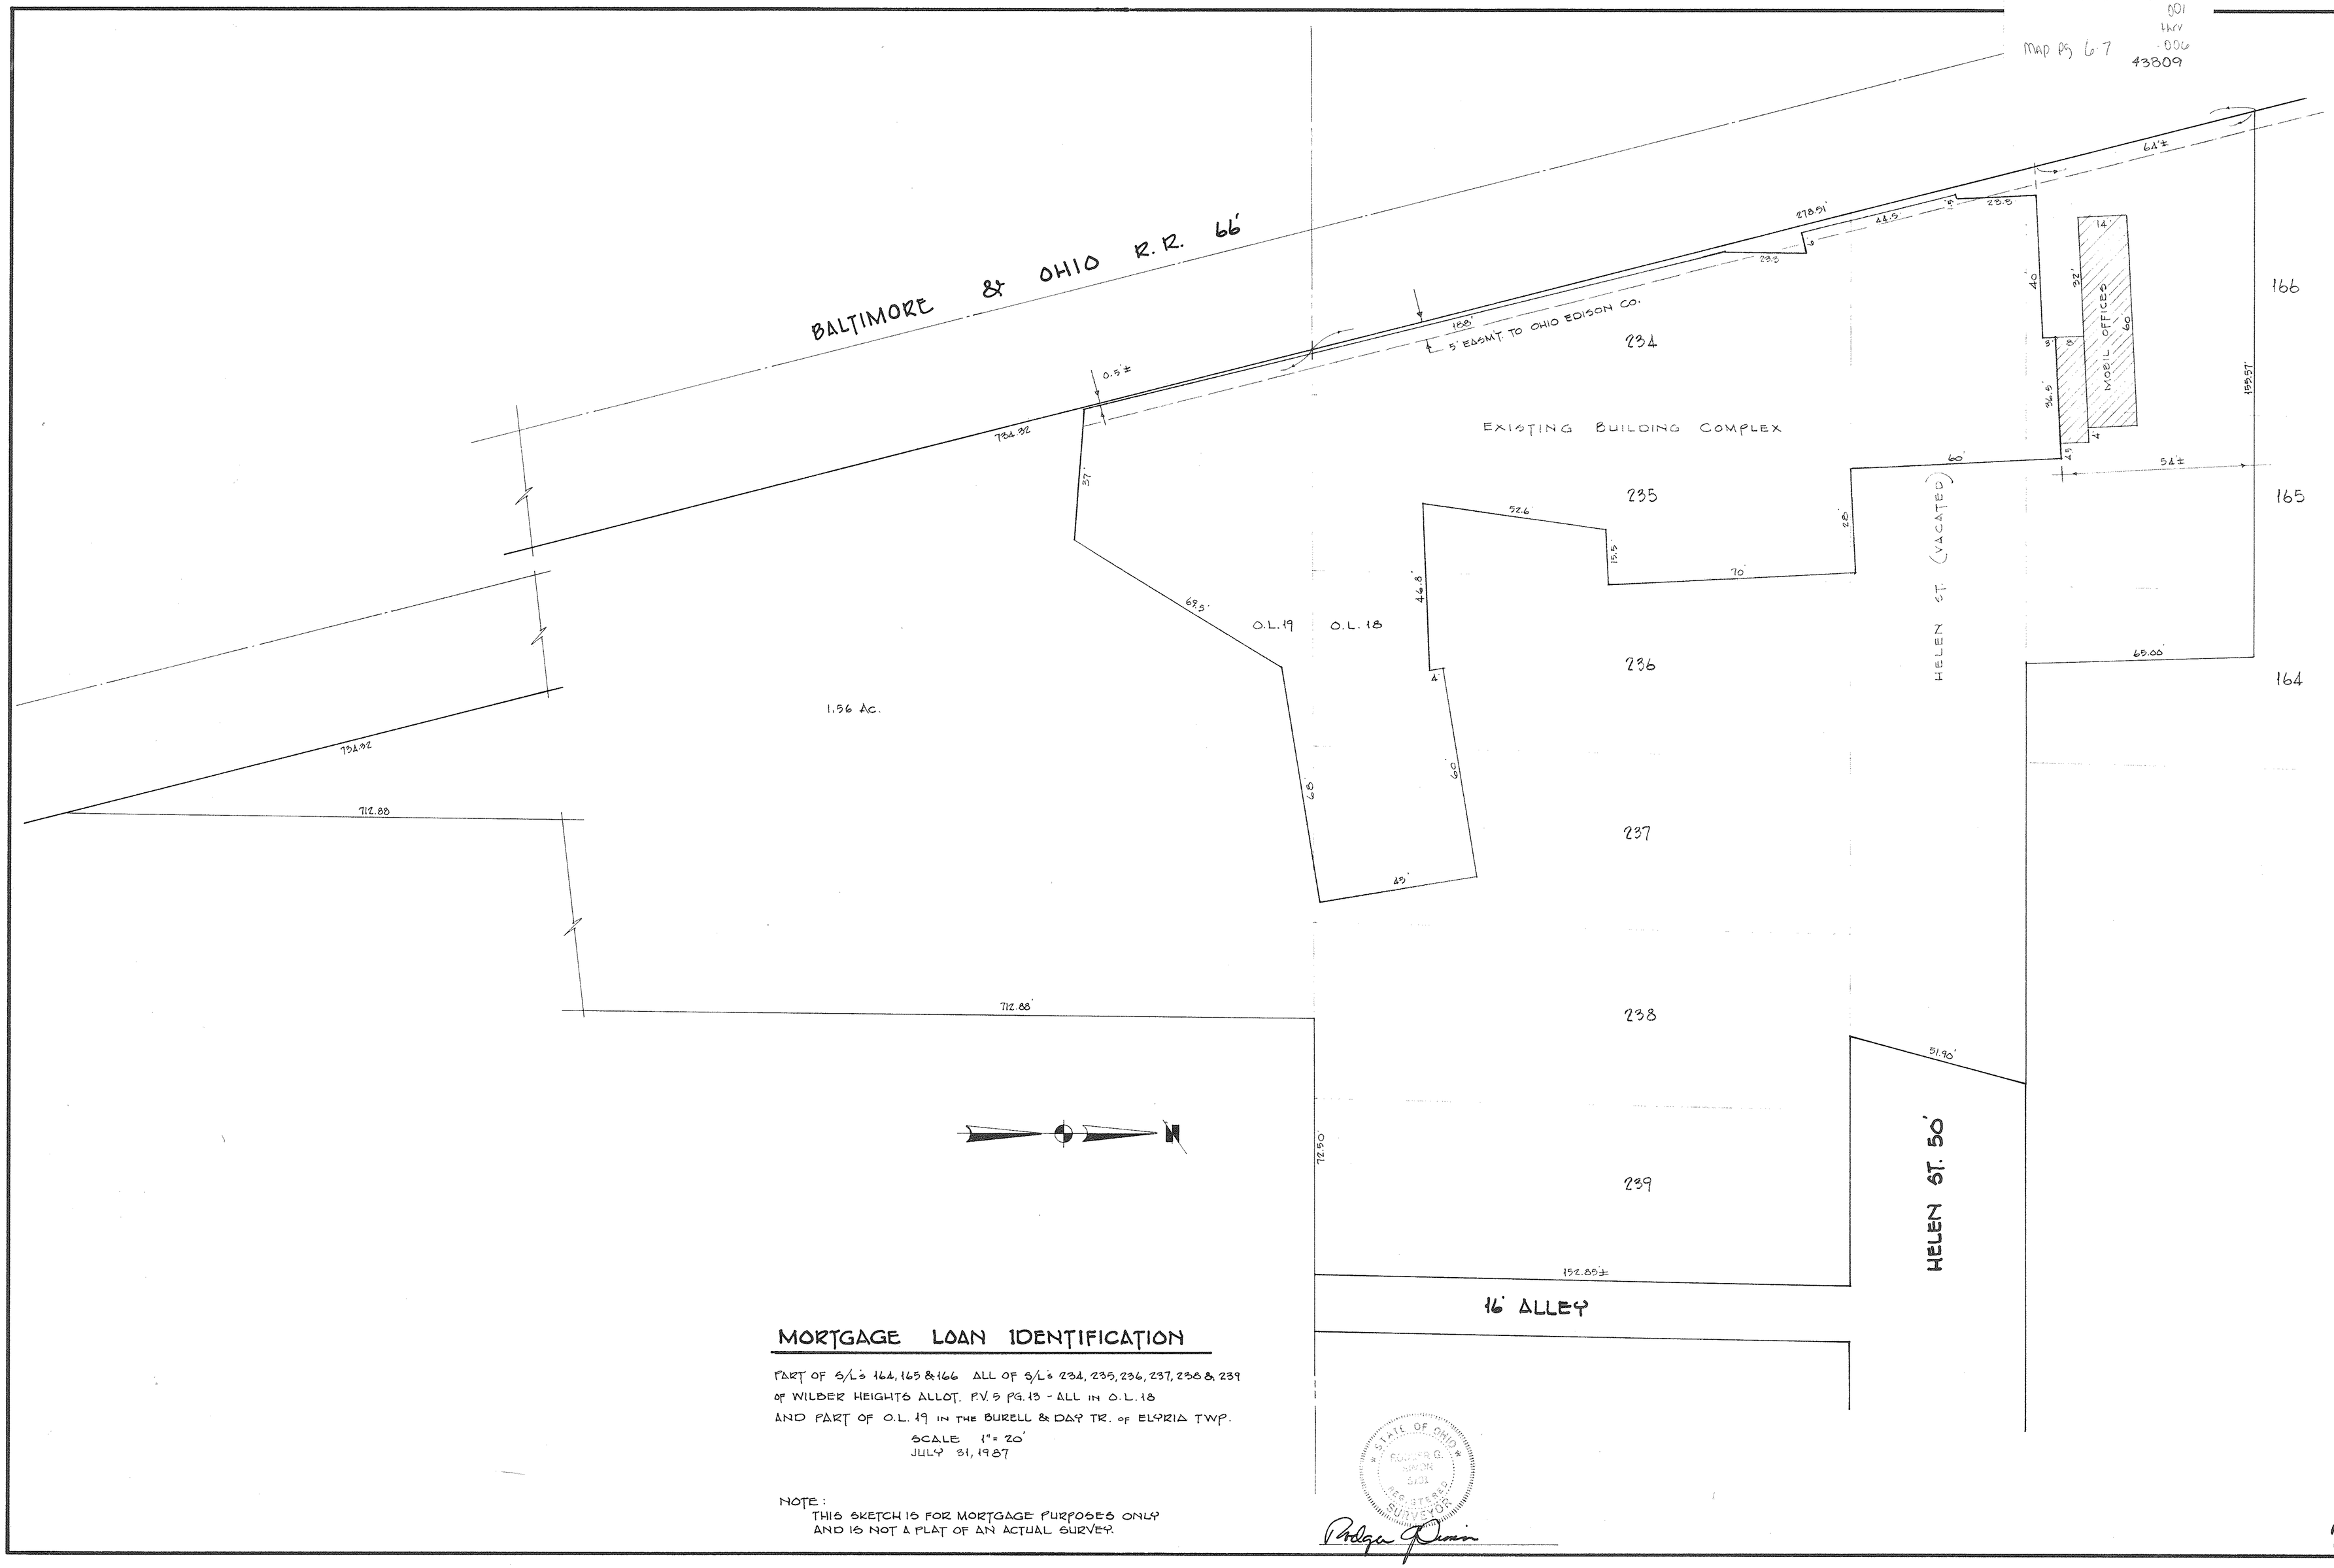

MORTGAGE LOAN IDENTIFICATION

PART OF S/L's 164, 165 & 166 ALL OF S/L's 234, 235, 236, 237, 238 & 239
OF WILDER HEIGHTS ALLOT. P.V. 5 PG. 13 - ALL IN O.L. 18
AND PART OF O.L. 19 IN THE BURELL & DAY TR. OF ELYRIA TWP.

SCALE 1" = 20'
JULY 31, 1987

NOTE:
THIS SKETCH IS FOR MORTGAGE PURPOSES ONLY
AND IS NOT A PLAT OF AN ACTUAL SURVEY.

STATE OF OHIO
ROGER A. SIMON
5101
REGISTERED
SURVEYOR

Roger Simon