TOTAL AREA	26.31166 ACRES
TAKE AREA	12.71848 ACRES
REMAINDER	07.59318 ACRES

43312
PPN 06-22-011-000-007
009
010
06-22-012-104-027
028
029
030
MAP PG 6-12

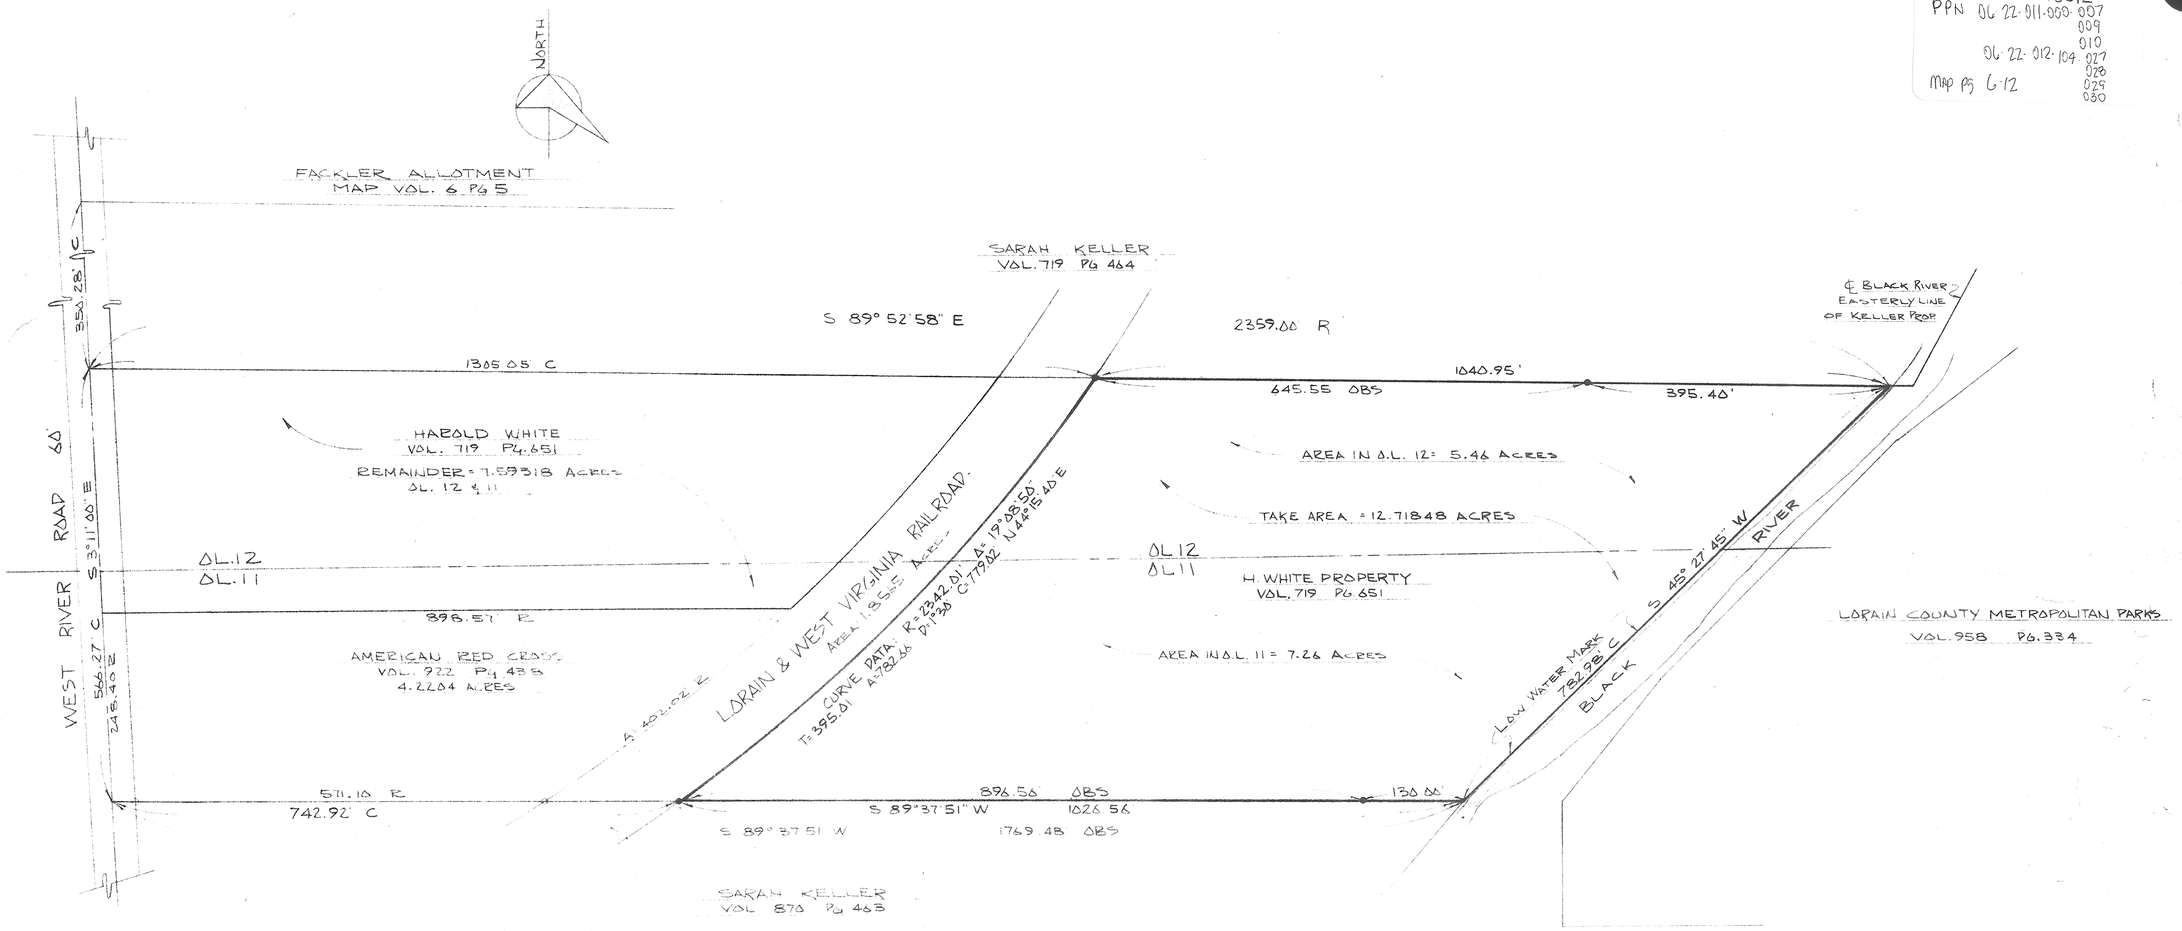

LEGEND

IRON PIN FOUND	O
IRON PIN SET	●
RECORD	R
MEASURED	M
OBSERVED	OBS
CALCULATED	C

STATE OF OHIO JOHN J. MEYER 7200 REGISTERED SURVEYOR

REVISED 3-23-73 JFR

LORAIN COUNTY METROPOLITAN PARK DISTRICT
LAND ACQUISITION SURVEY
HAROLD WHITE PROPERTY
ELYRIA TOWNSHIP

SCHAFER, HURA & ASSOCIATES, INC.
ENGINEERS AND SURVEYORS
4370 OBERLIN AVE.
LORAIN, OHIO

NBR 22

ORIGINAL LOT	11 & 12	DATE	1-18-73
TOWNSHIP	ELYRIA	SCALE	1" = 100'
CITY OF		FIELD BOOK	219 PG 121
COUNTY OF	LORAIN	DRAWN BY	JFR
STATE OF	OHIO	CHECKED BY	J.L.M.
W. O.	1685-15	FILE NO.	BURRELL PAY 11812