6-46
06-23-016-102-011

PPN 06-23-016-102-011

MAP PG 6-46 43816

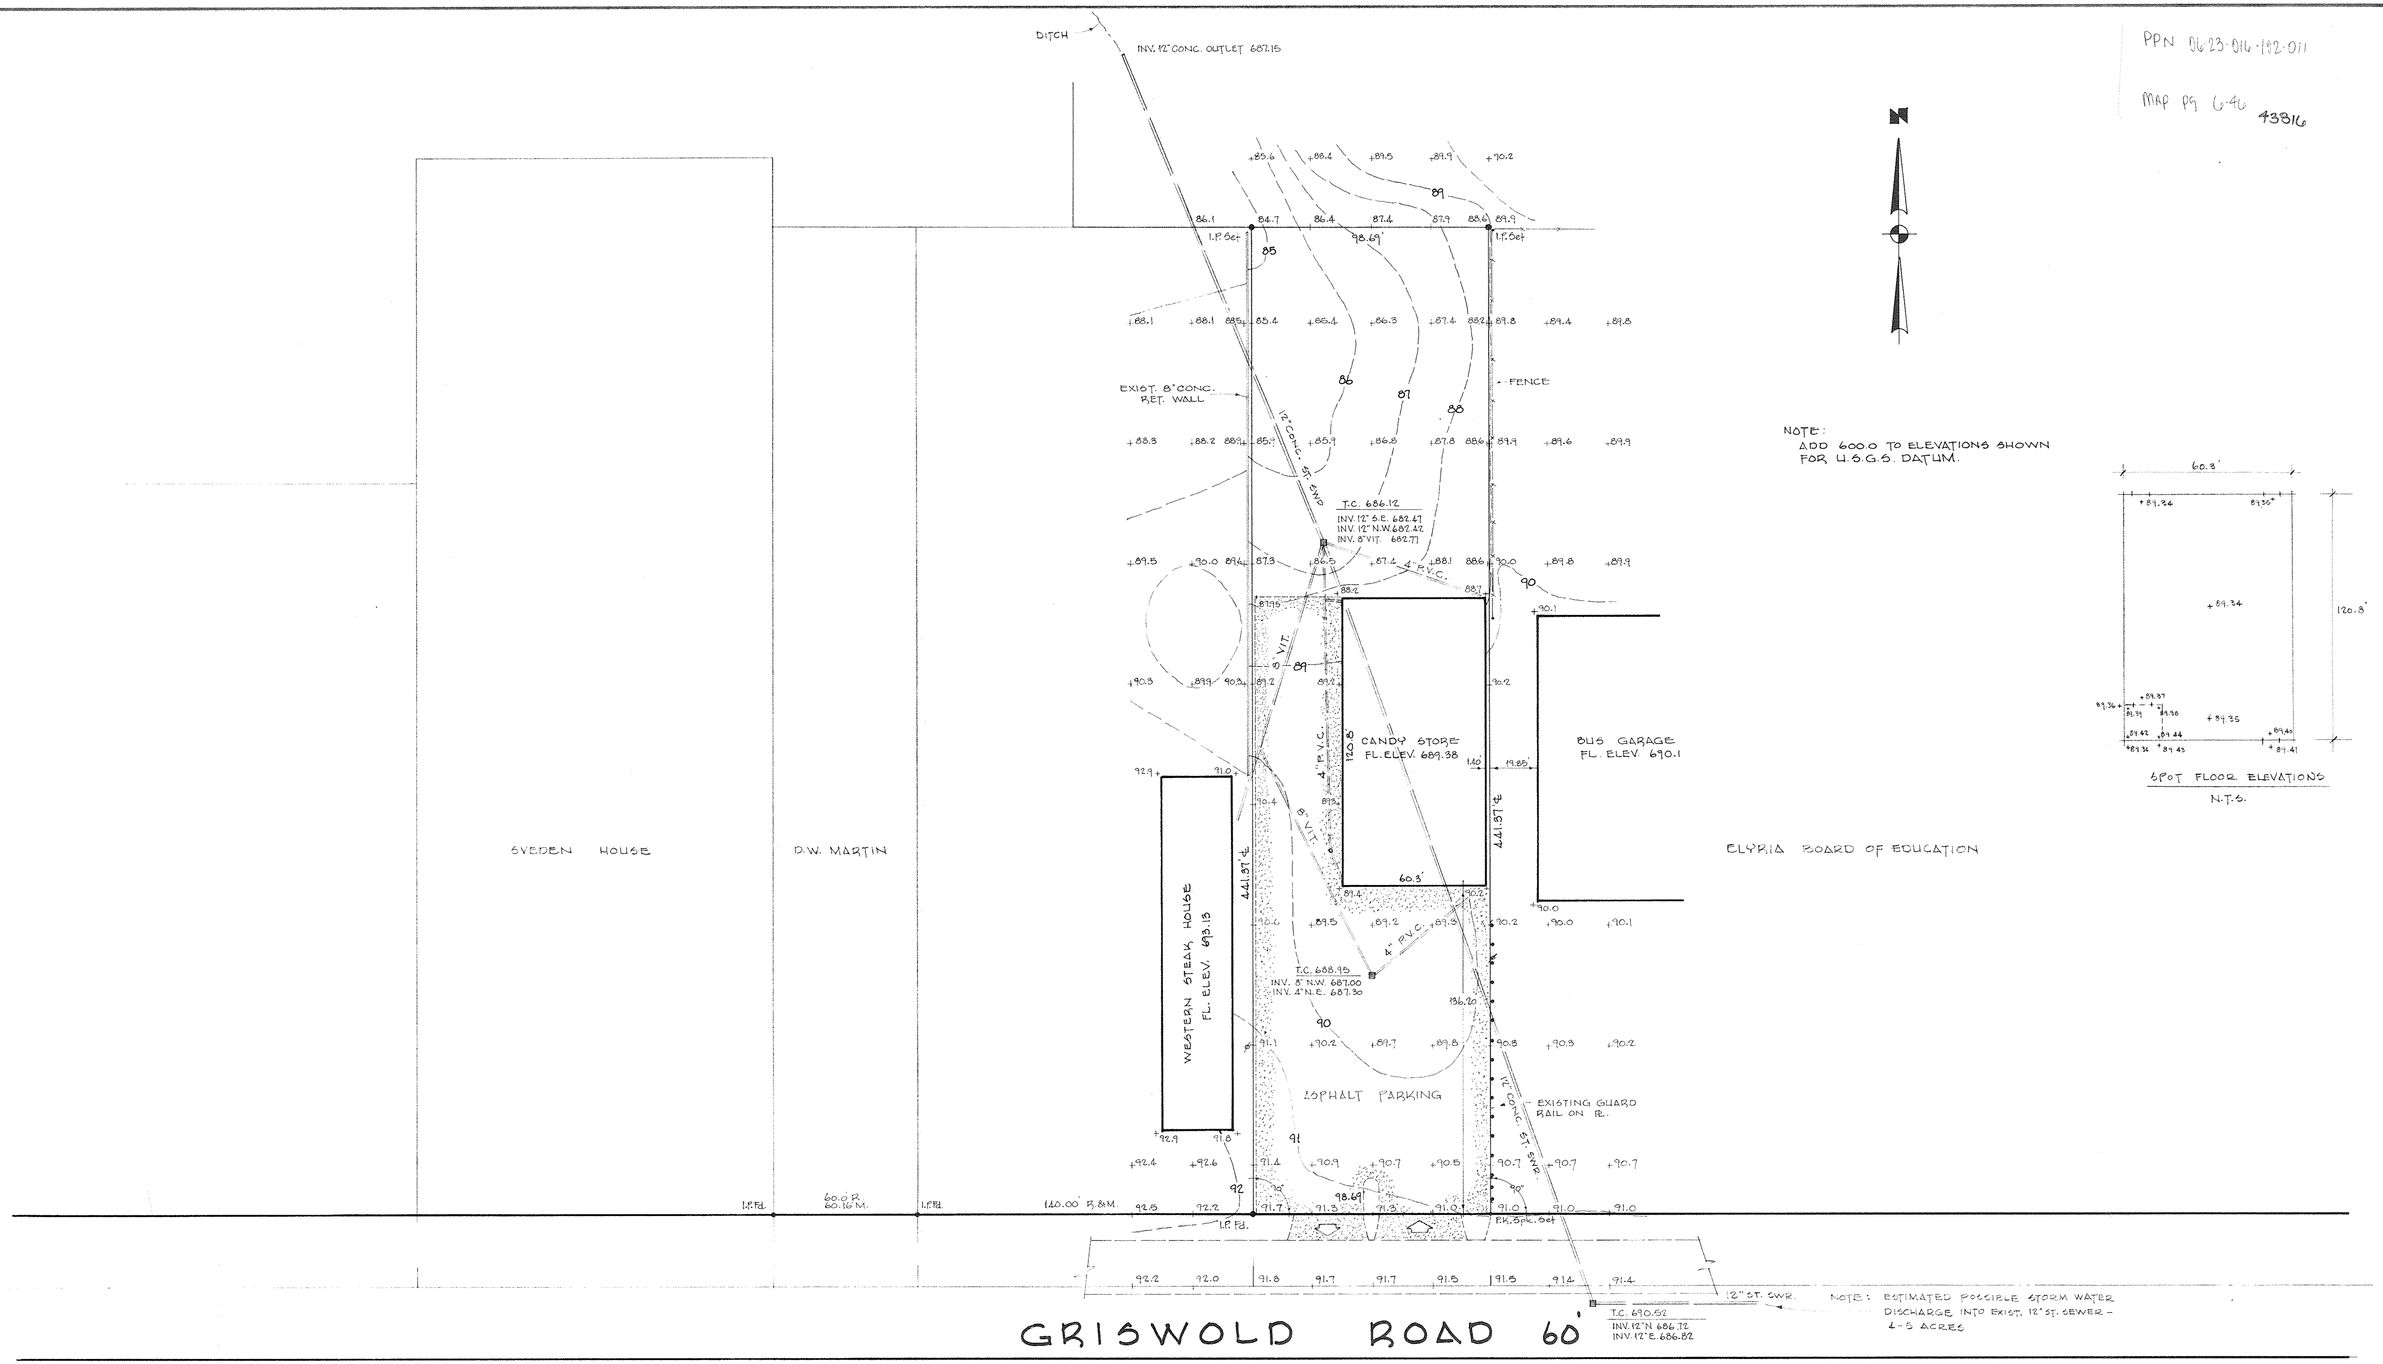

SURVEY & TOPOGRAPHY
FOR
JOSEPH VASI

PART OF O.L. 16 BRACE TRACT ELYRIA TOWNSHIP
CITY OF ELYRIA LORAIN COUNTY OHIO
SCALE 1" = 30' NOV. 15, 1982
LAUNDON · SIMON · CAHL & ASSOC. ENGINEERS & SURVEYORS

82-1156