PPN 06-24-072-000-010

6-24-072-000-010
6-100

MAP PB 6-100
43818

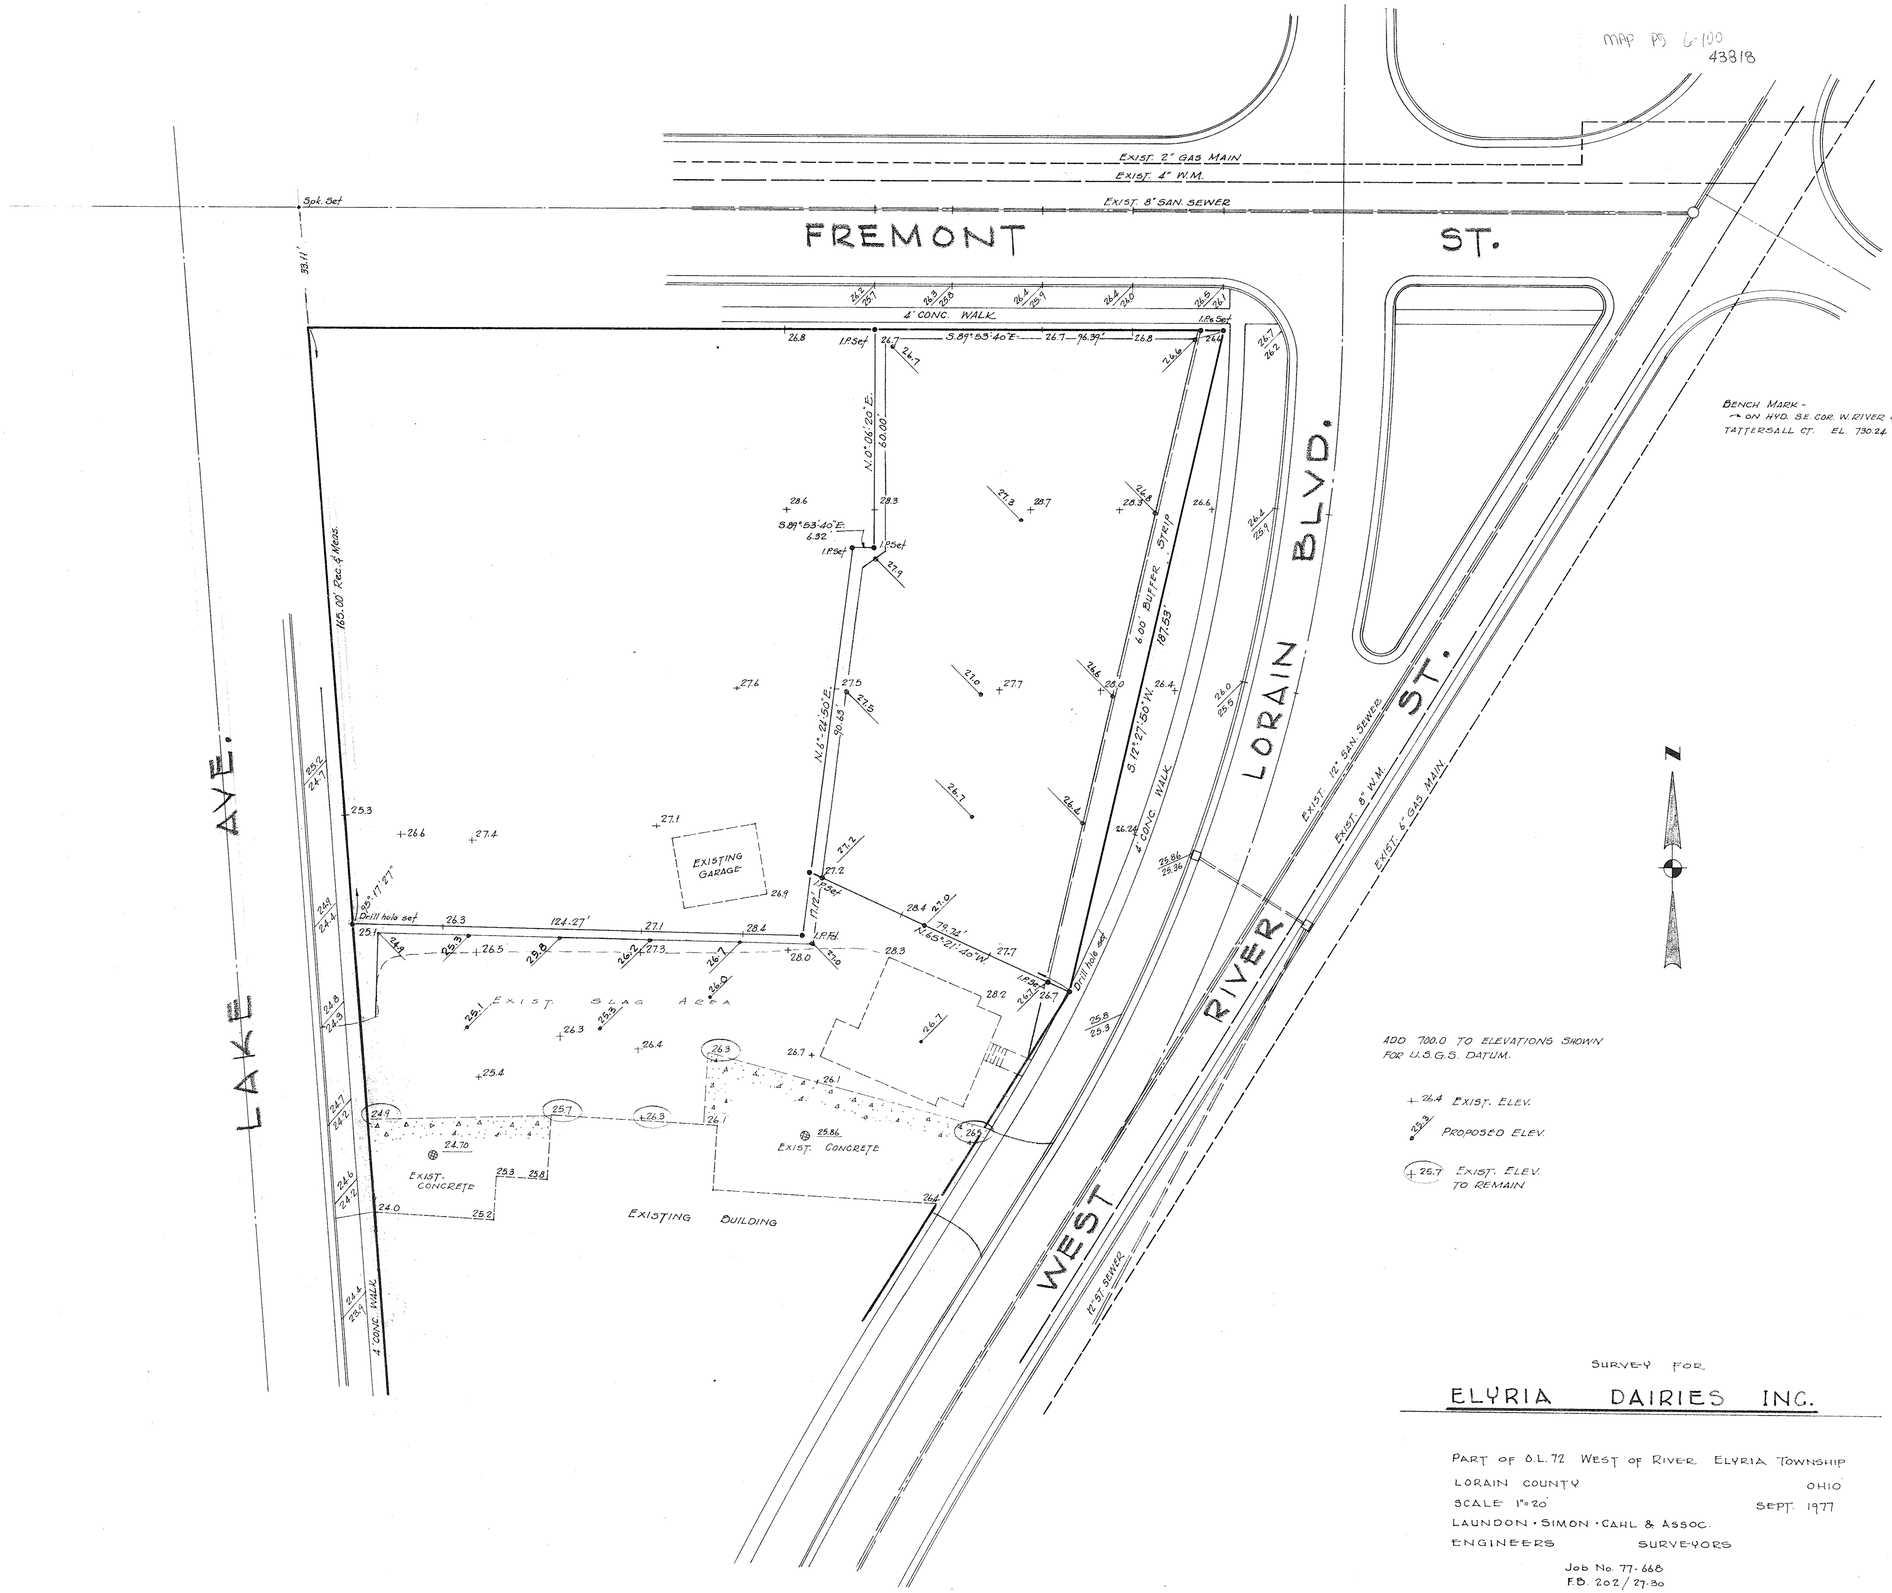

ADD 700.0 TO ELEVATIONS SHOWN FOR U.S.G.S. DATUM.

+ 26.4 EXIST. ELEV.

26.3 / 26.0 PROPOSED ELEV.

(+ 26.7) EXIST. ELEV. TO REMAIN

SURVEY FOR

ELYRIA DAIRIES INC.

PART OF O.L. 72 WEST OF RIVER ELYRIA TOWNSHIP
LORAIN COUNTY OHIO
SCALE 1" = 20' SEPT. 1977
LAUNDON · SIMON · CAHL & ASSOC.
ENGINEERS SURVEYORS

Job No. 77-668
F.B. 202 / 27-30