06-24-002-000
G-128

PPN 06-24-002-000-???

map pg G-128
43821

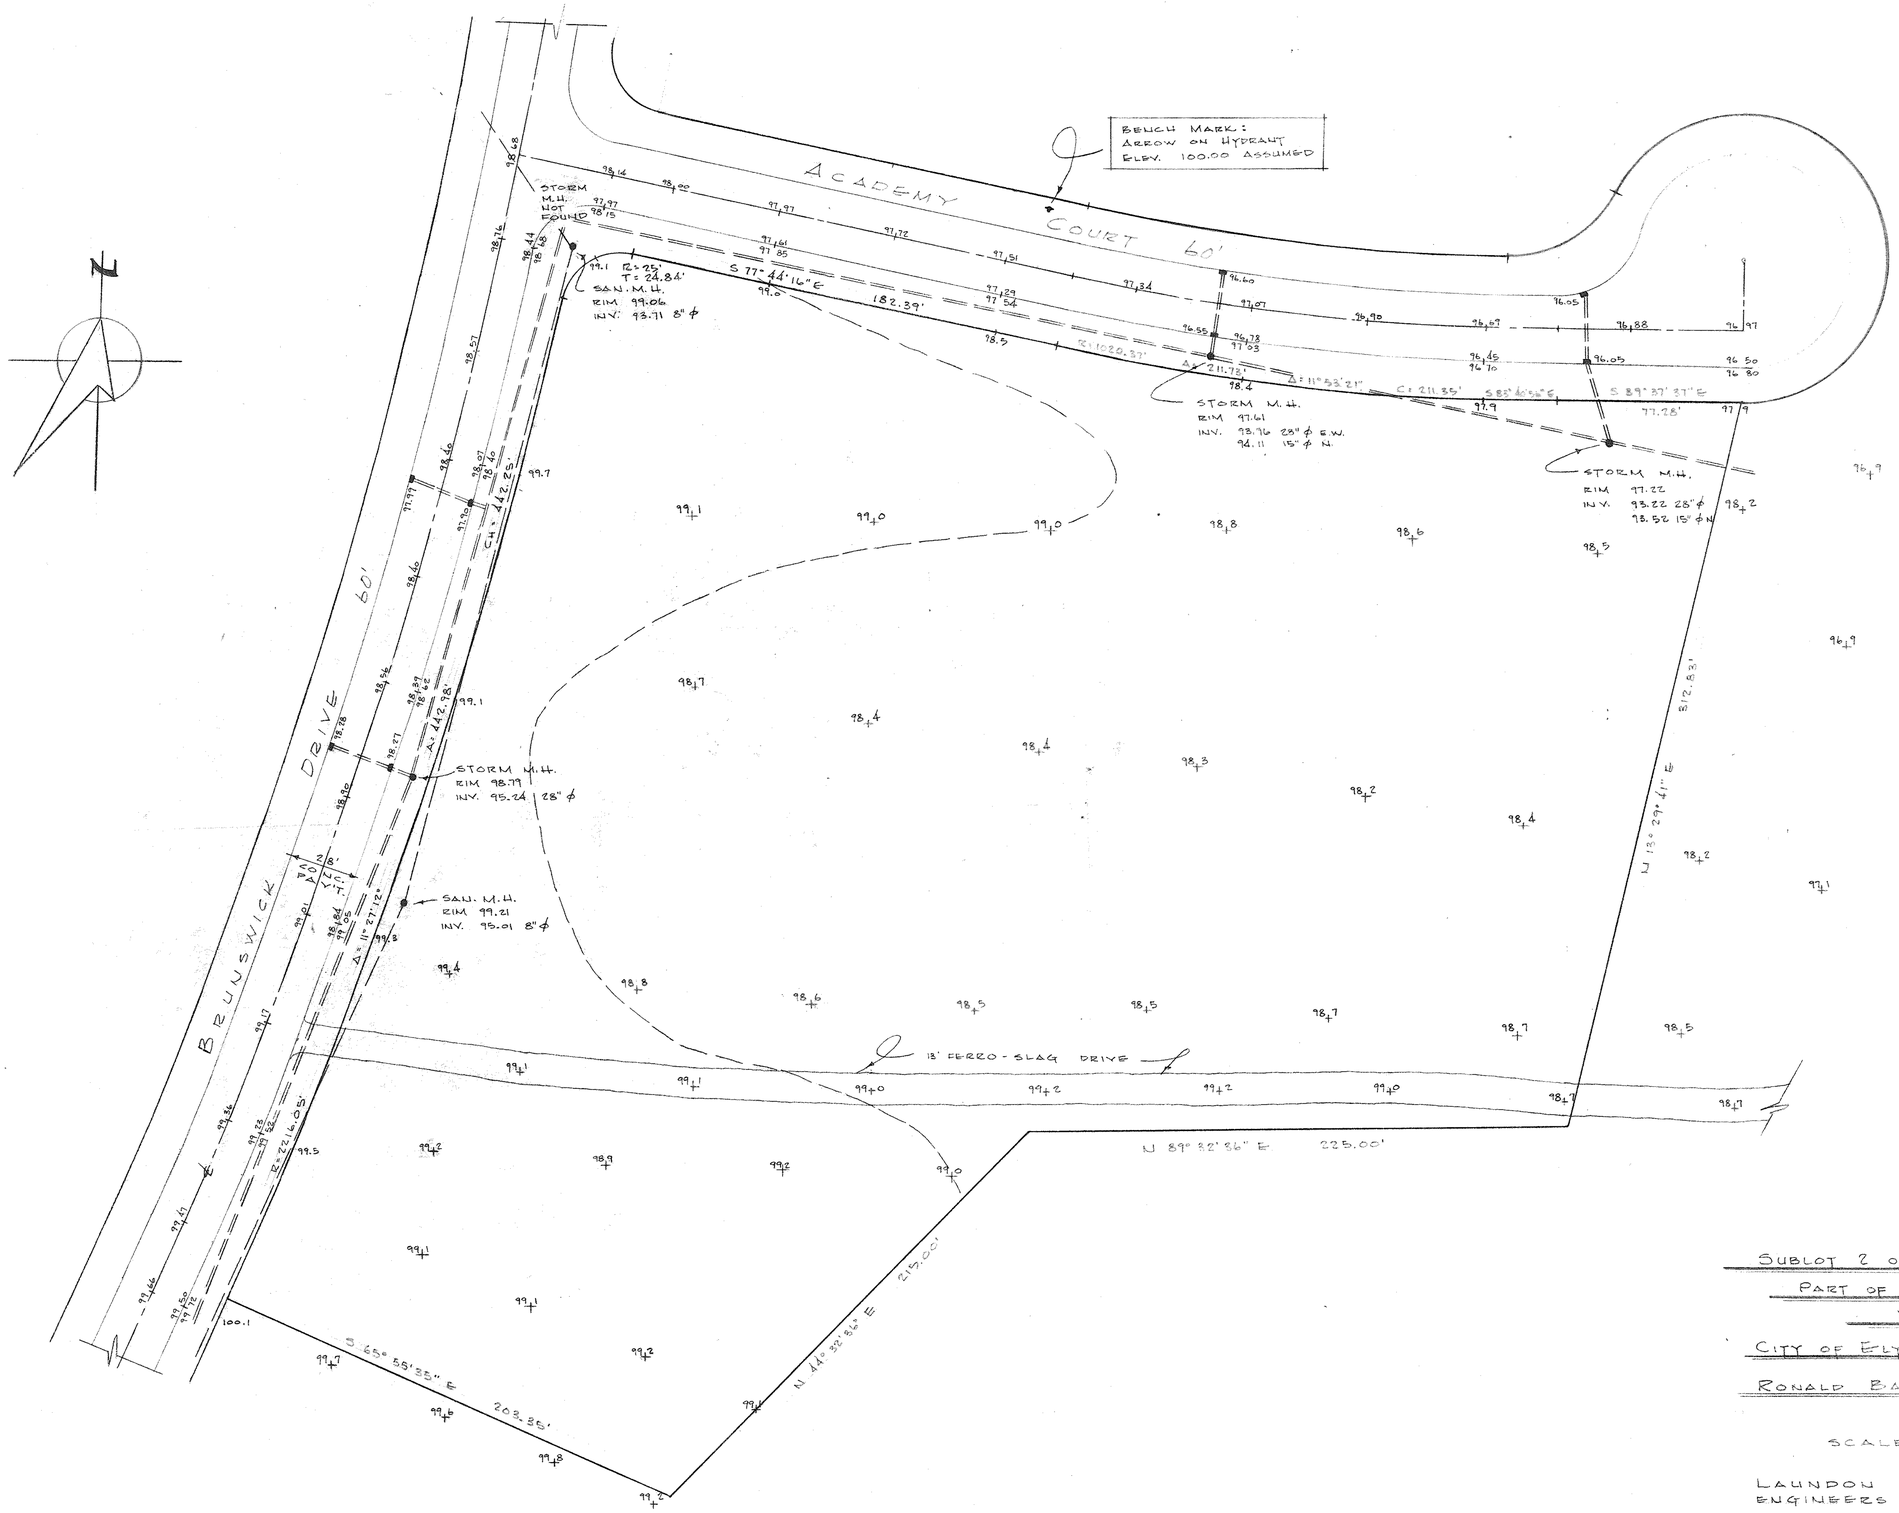

TOPOGRAPHY

SUBLOT 2 OF WEST RIDGE ESTATES SUB. #3

PART OF ORIGINAL ELYRIA TWP. LOT 2 - WEST OF RIVER

CITY OF ELYRIA, LORAIN COUNTY, OHIO

RONALD BARKACS & KENNETH BURRER
DEVELOPERS

SCALE: 1" = 30' JULY 1977

LAUNDON • SIMON • CAHL & ASSOC.
ENGINEERS SURVEYORS

JOB # 77-625
F.B. 202 P 20-22