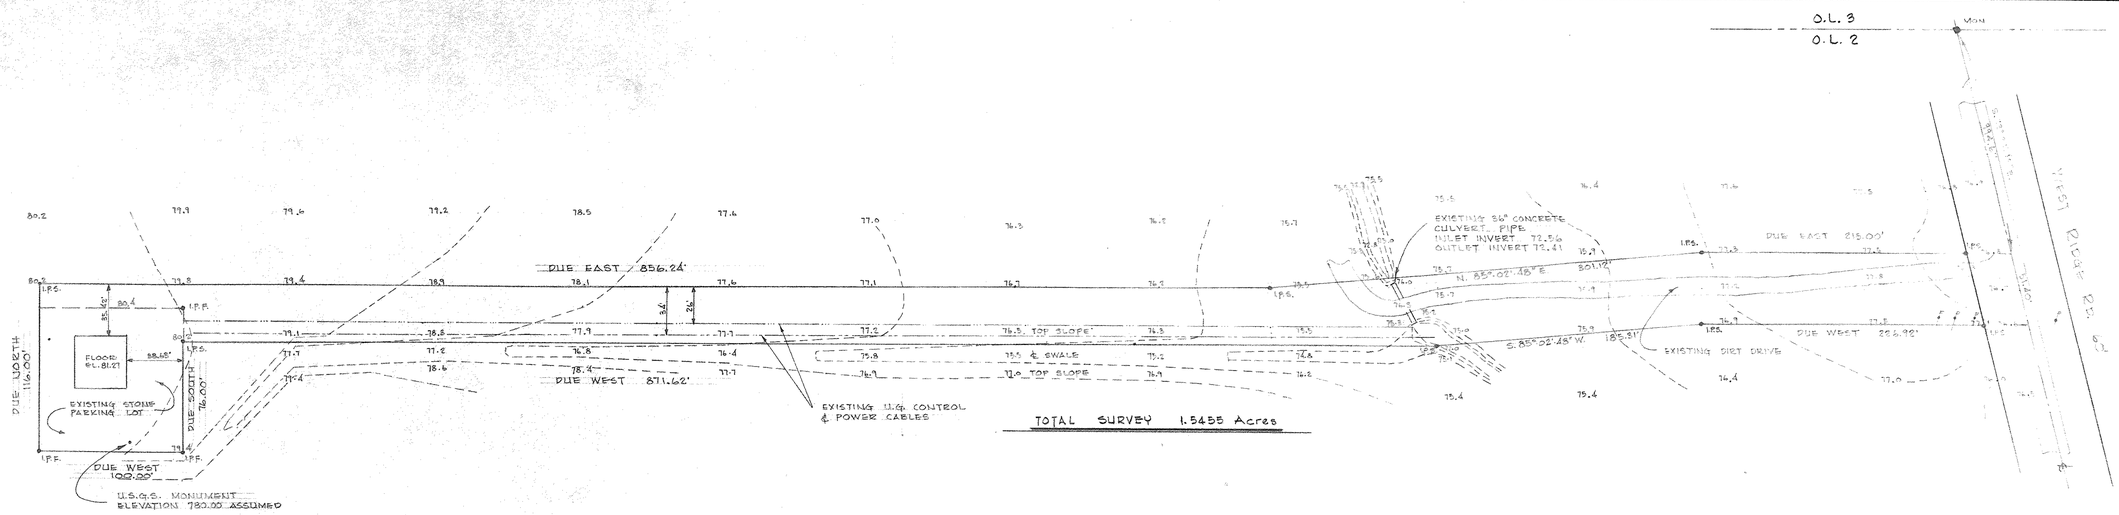

Parcel 06-24-002-000-066
6-127
6-128

PPN 06-24-002-000-066
MAP P. 6-127 & 128
43822

SURVEY FOR THE

FEDERAL AVIATION AGENCY

PART OF O.L. 2 ELYRIA TOWNSHIP LORAIN COUNTY OHIO

SCALE 1"=50' AUGUST, 1978

LAUNDON • SIMON • CAHL & ASSOC.
ENGINEERS SURVEYORS
504 MIDDLE AVE. ELYRIA, OHIO 44035

BY Rodger G. Simon

STATE OF OHIO
RODGER G. SIMON
5101
REGISTERED
SURVEYOR

JOB No. 78-767