6-24-031-104-036
6-46

PPN 06-24-031-104-036

MAP PG 6-46 43829

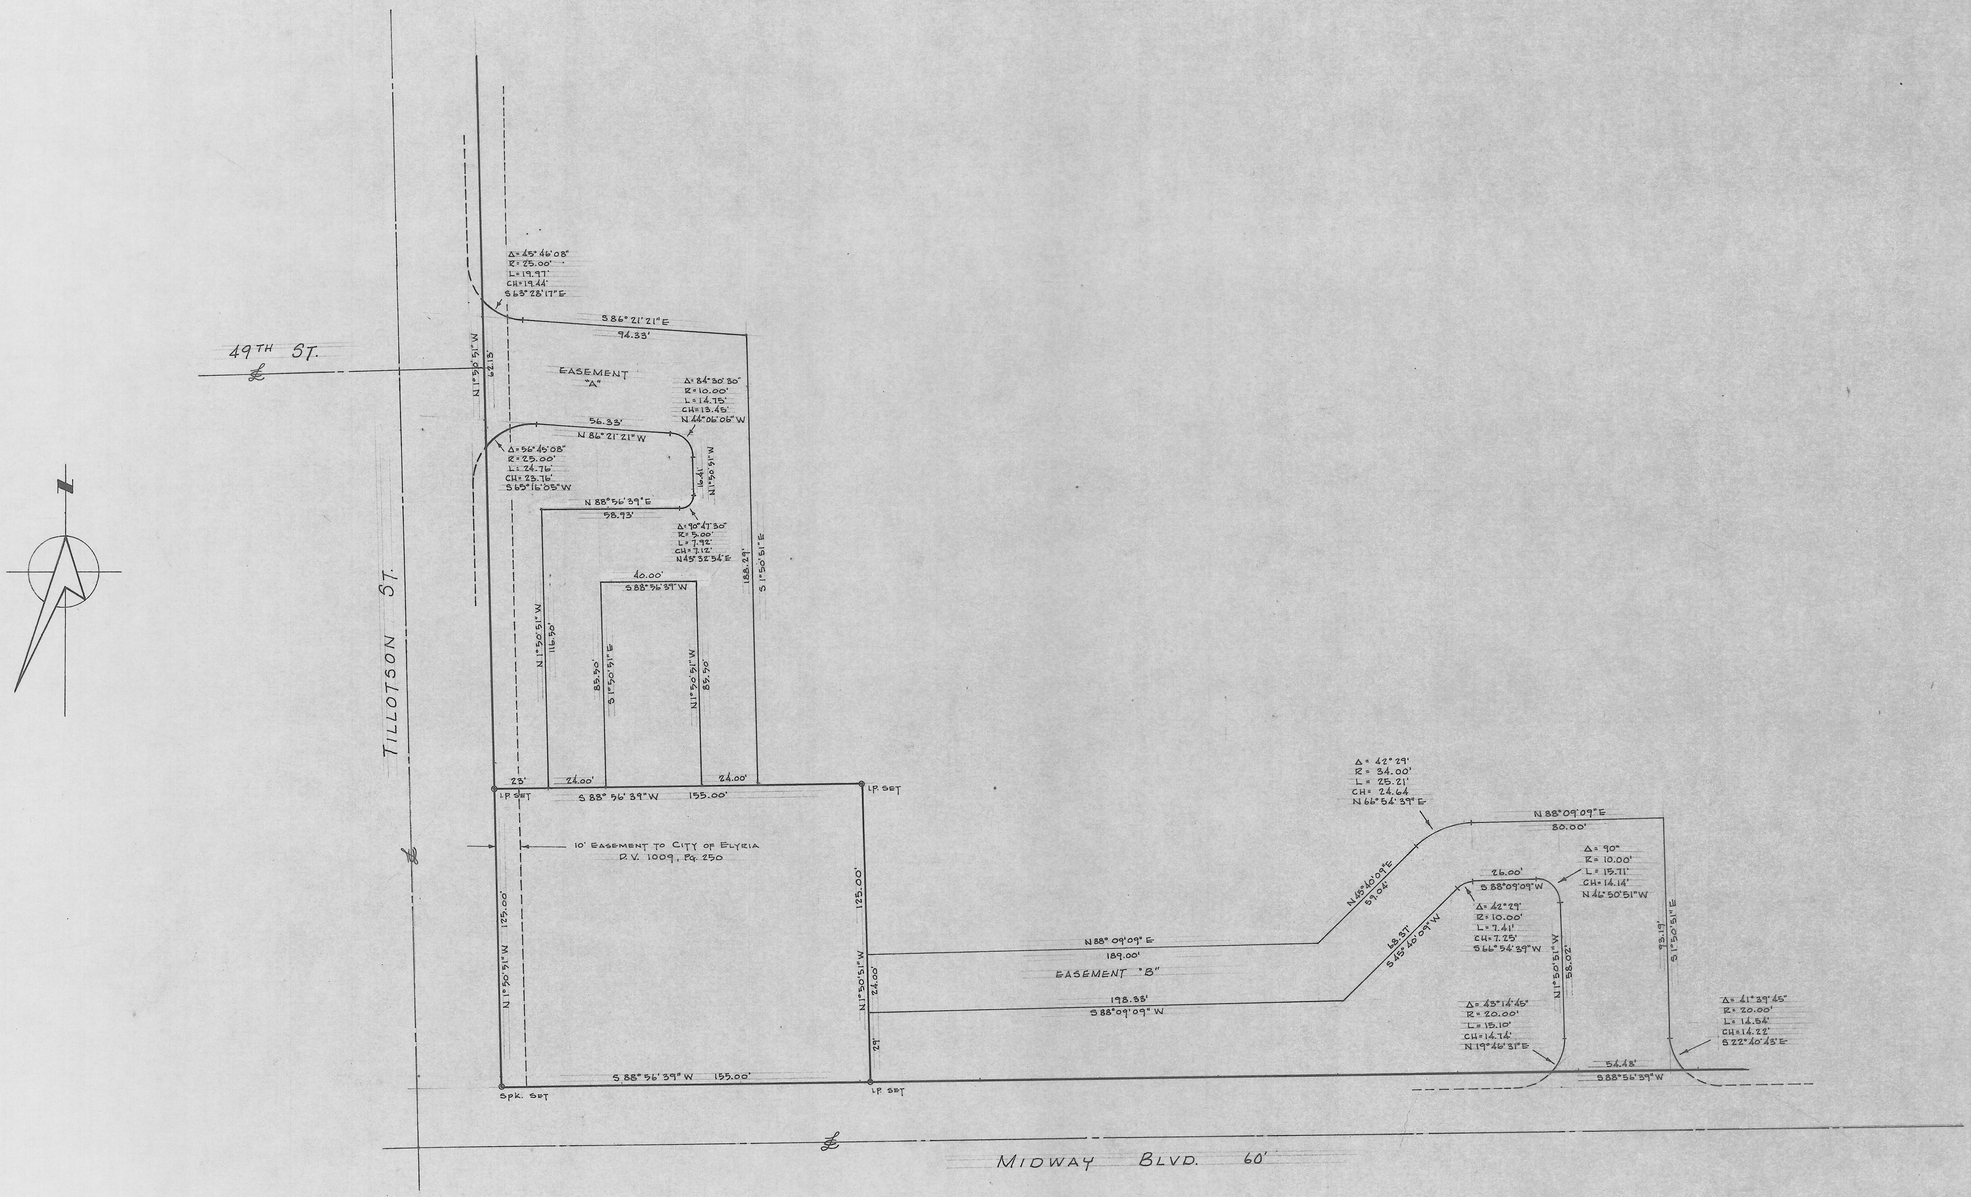

INGRESS & EGRESS EASEMENTS

UNION SAVINGS ASSOCIATION

O.L. 31 W. OF RIVER, ELYRIA TOWNSHIP,
CITY OF ELYRIA, LORAIN COUNTY, OHIO.

SCALE: 1" = 30' MARCH 1978

LAUNDON · SIMON · CAHL & ASSOC.
ENGINEERS SURVEYORS
504 MIDDLE AVE, ELYRIA,
OHIO 44035

JOB NO. 78-704