PPN 06-24-031-107 ???

MAP PG 6-46, 6-47
43830

6-24-031-107
6-46
6-47

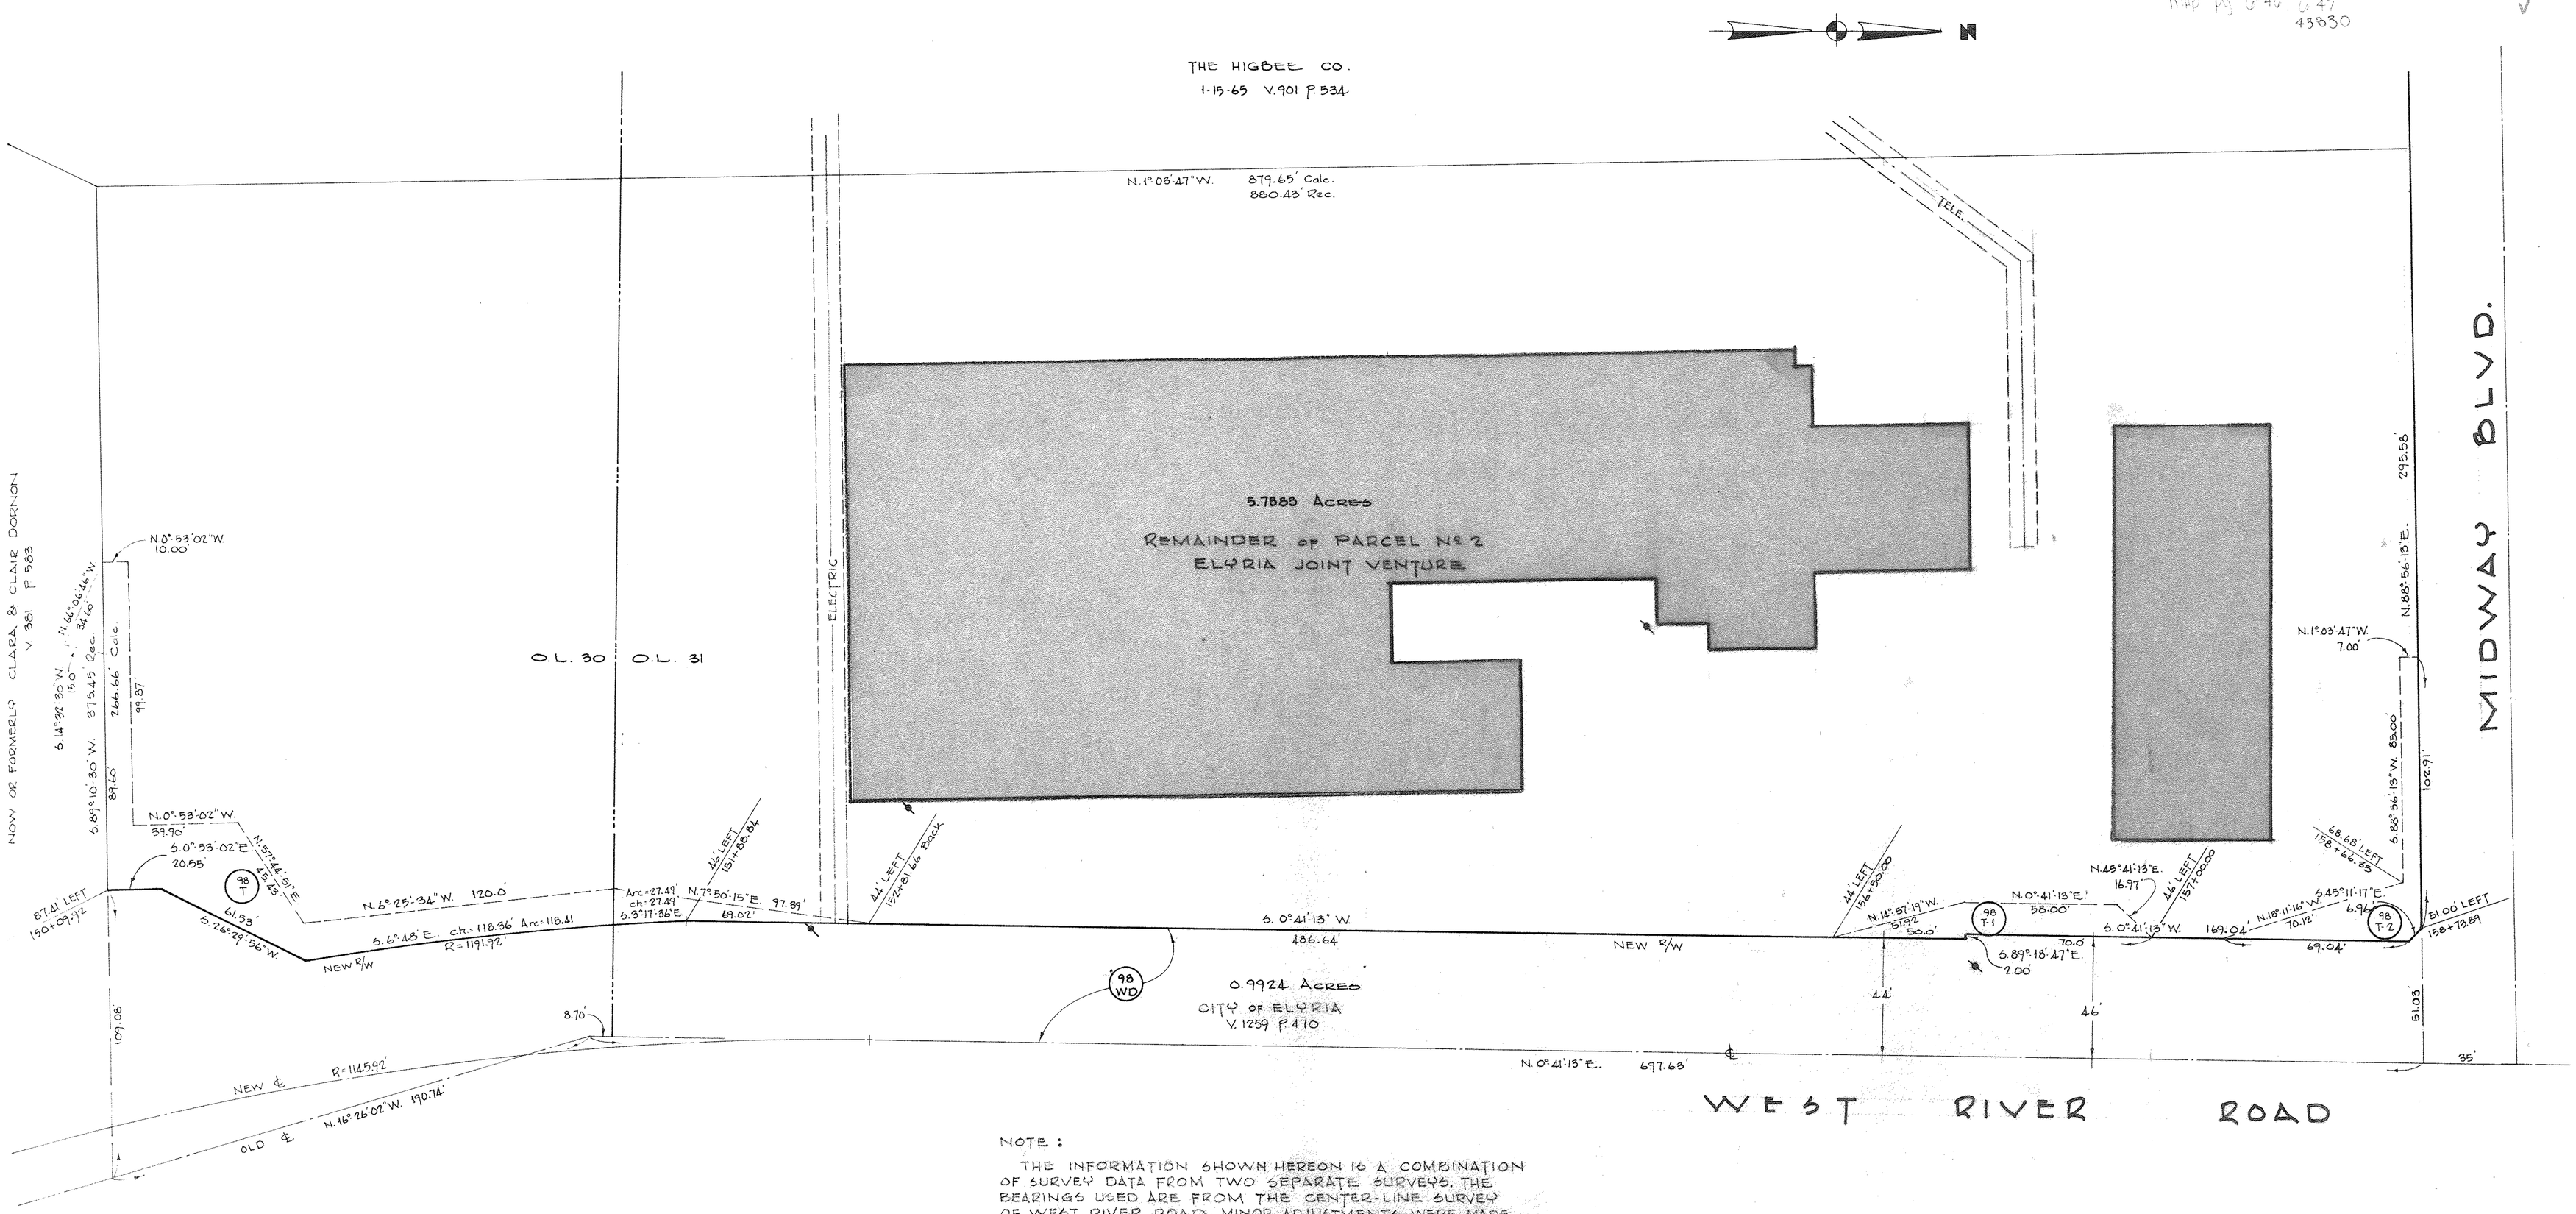

NOTE:

THE INFORMATION SHOWN HEREON IS A COMBINATION OF SURVEY DATA FROM TWO SEPARATE SURVEYS. THE BEARINGS USED ARE FROM THE CENTER-LINE SURVEY OF WEST RIVER ROAD. MINOR ADJUSTMENTS WERE MADE TO THE SOUTH AND WEST LINES AS INDICATED TO ACHIEVE MATHEMATICAL CLOSURE AND THEREFOR DO NOT DEPICT RESULTS OF A FIELD SURVEY OF THE REMAINING LANDS SHOWN HEREON.

PARCEL Nº 2 OF ELYRIA JOINT VENTURE
AT

MIDWAY MALL

CITY OF ELYRIA LORAIN COUNTY OHIO

FEBRUARY 20, 1980 SCALE 1"=30'

LAUNDON • SIMON • CAHL & ASSOC. ENGINEERS · SURVEYORS

REVISED 2-26-80 Pcls. 98T, 98T-1 & 98T-2 - BLDGS. RGS.

JOB Nº 80-952