06-24-031-103
06-24-031-104
G-46

PPN 06-24-031-103.000
06-24-031-104.000

MAP PG G-46 43832

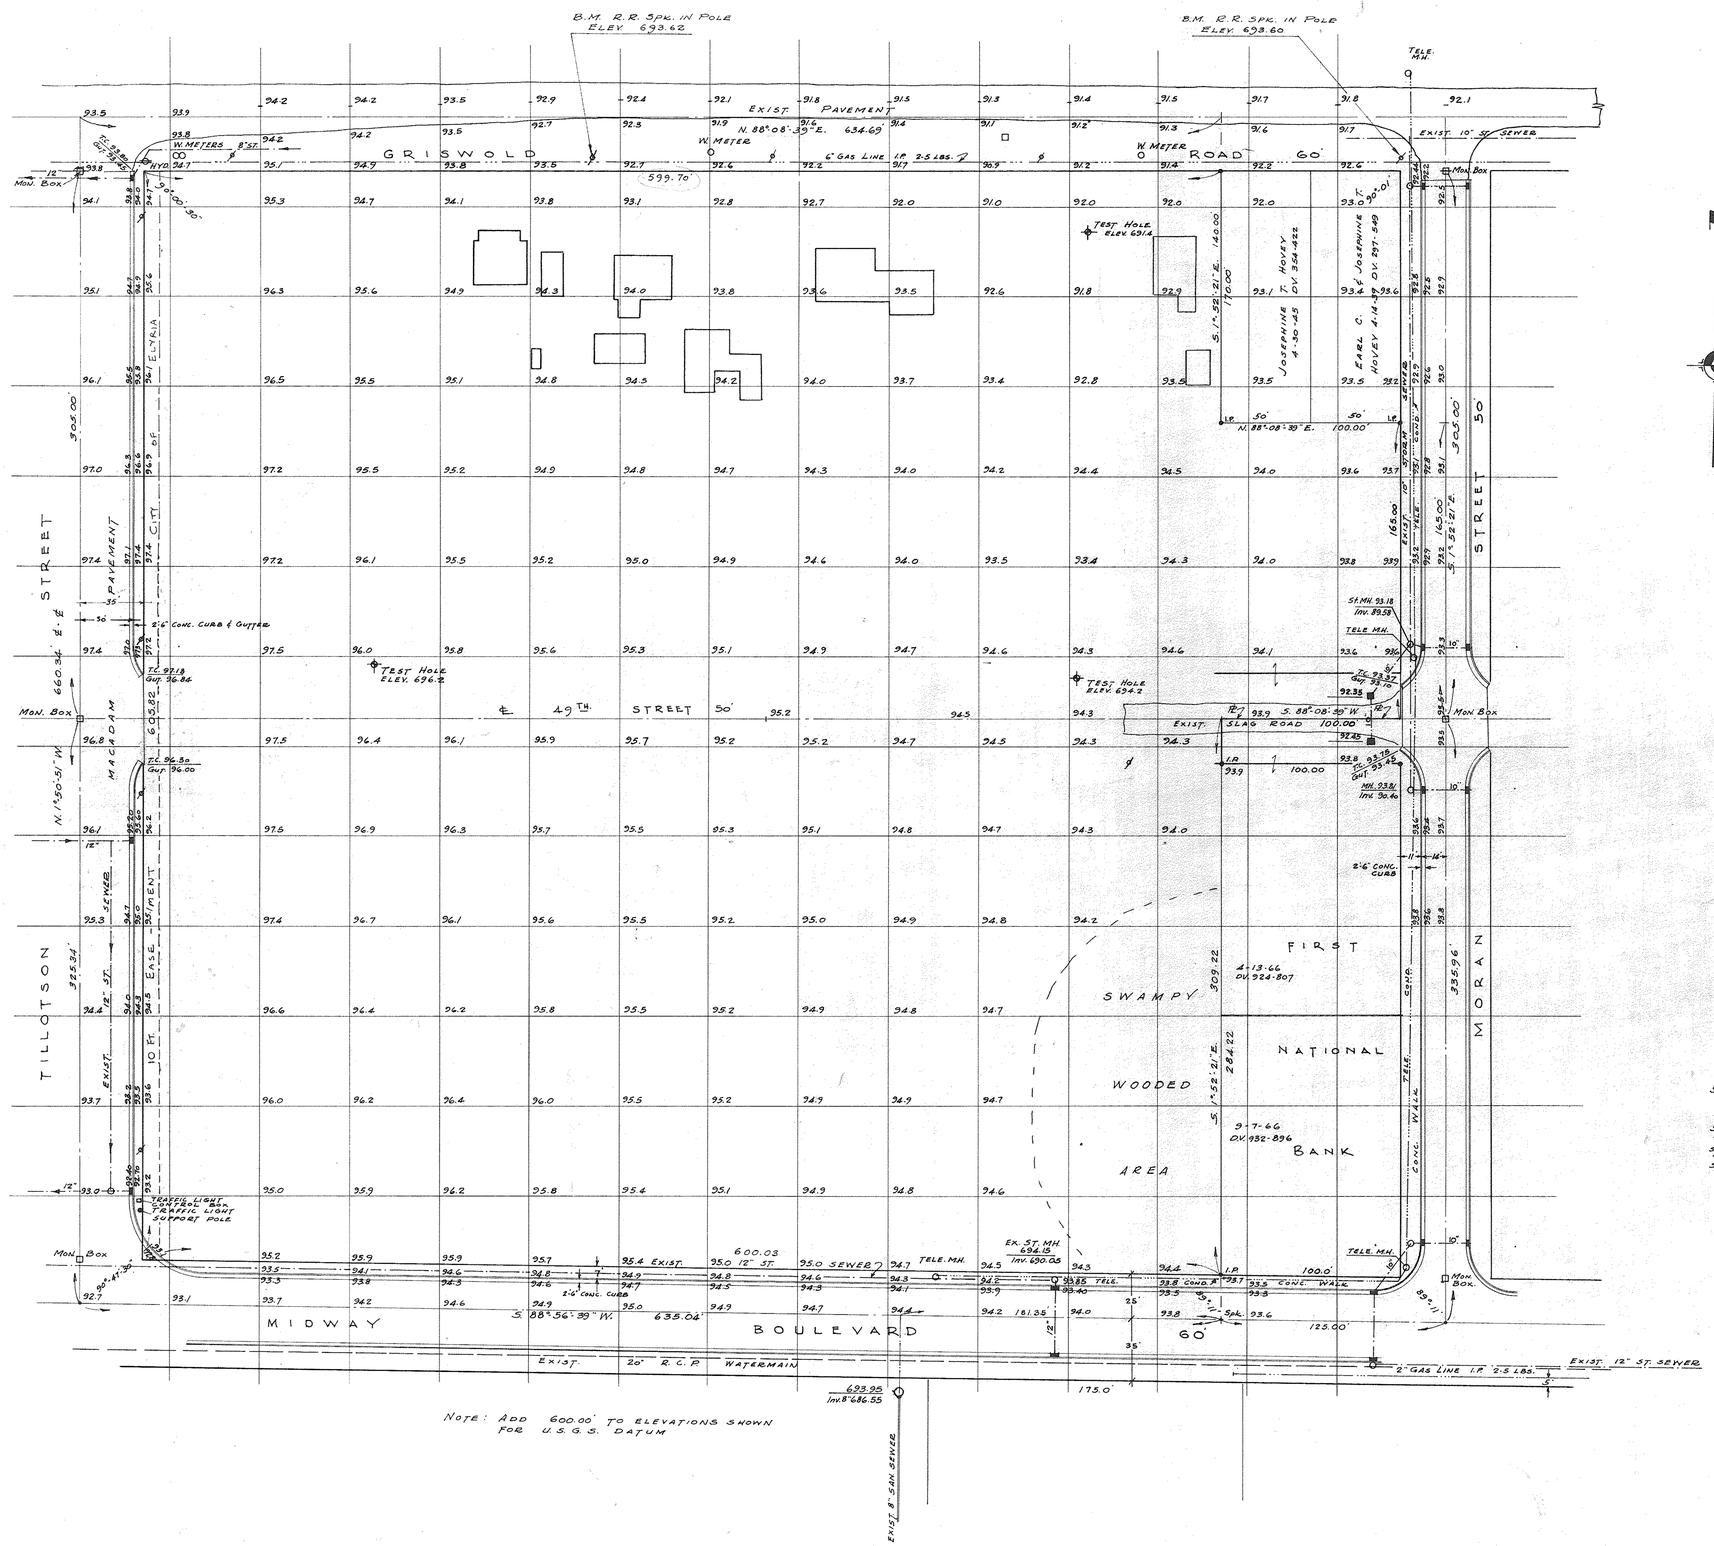

NOTE: ADD 600.00' TO ELEVATIONS SHOWN FOR U.S.G.S. DATUM

SURVEY INCLUDES THE FOLLOWING LOTS IN LEONA HEIGHTS ALLOT.

S/L's 493 TO 504 INCLUSIVE
S/L's 509 TO 520 INCLUSIVE
S/L's 523 TO 536 INCLUSIVE
S/L's 538 TO 549 INCLUSIVE

TOTAL AREA 10.1457 ACRES

LAND & TOPOGRAPHICAL SURVEY FOR VISCONSI MEAD JACOBS CO.

BRACE TRACT O.L. 31 W. OF RIVER ELYRIA TOWNSHIP
CITY OF ELYRIA, LORAIN COUNTY, OHIO
SCALE 1" = 40'
APRIL, 1969
LAUNDON, HUFFMAN & SIMON ENGINEERS & SURVEYORS

THIS IS TO CERTIFY THAT THIS SURVEY IS CORRECT AND THAT IT WAS MADE FOR AND AT THE INSTANCE OF ELYRIA NORTH INC. AND THE LAND TITLE GUARANTEE AND TRUST COMPANY OF ELYRIA, OHIO

Rodger Simon

STATE OF OHIO RODGER S. SIMON 8191 REGISTERED SURVEYOR

6