06-24-030-000
06-24-031-107
G-46
G-47

43833

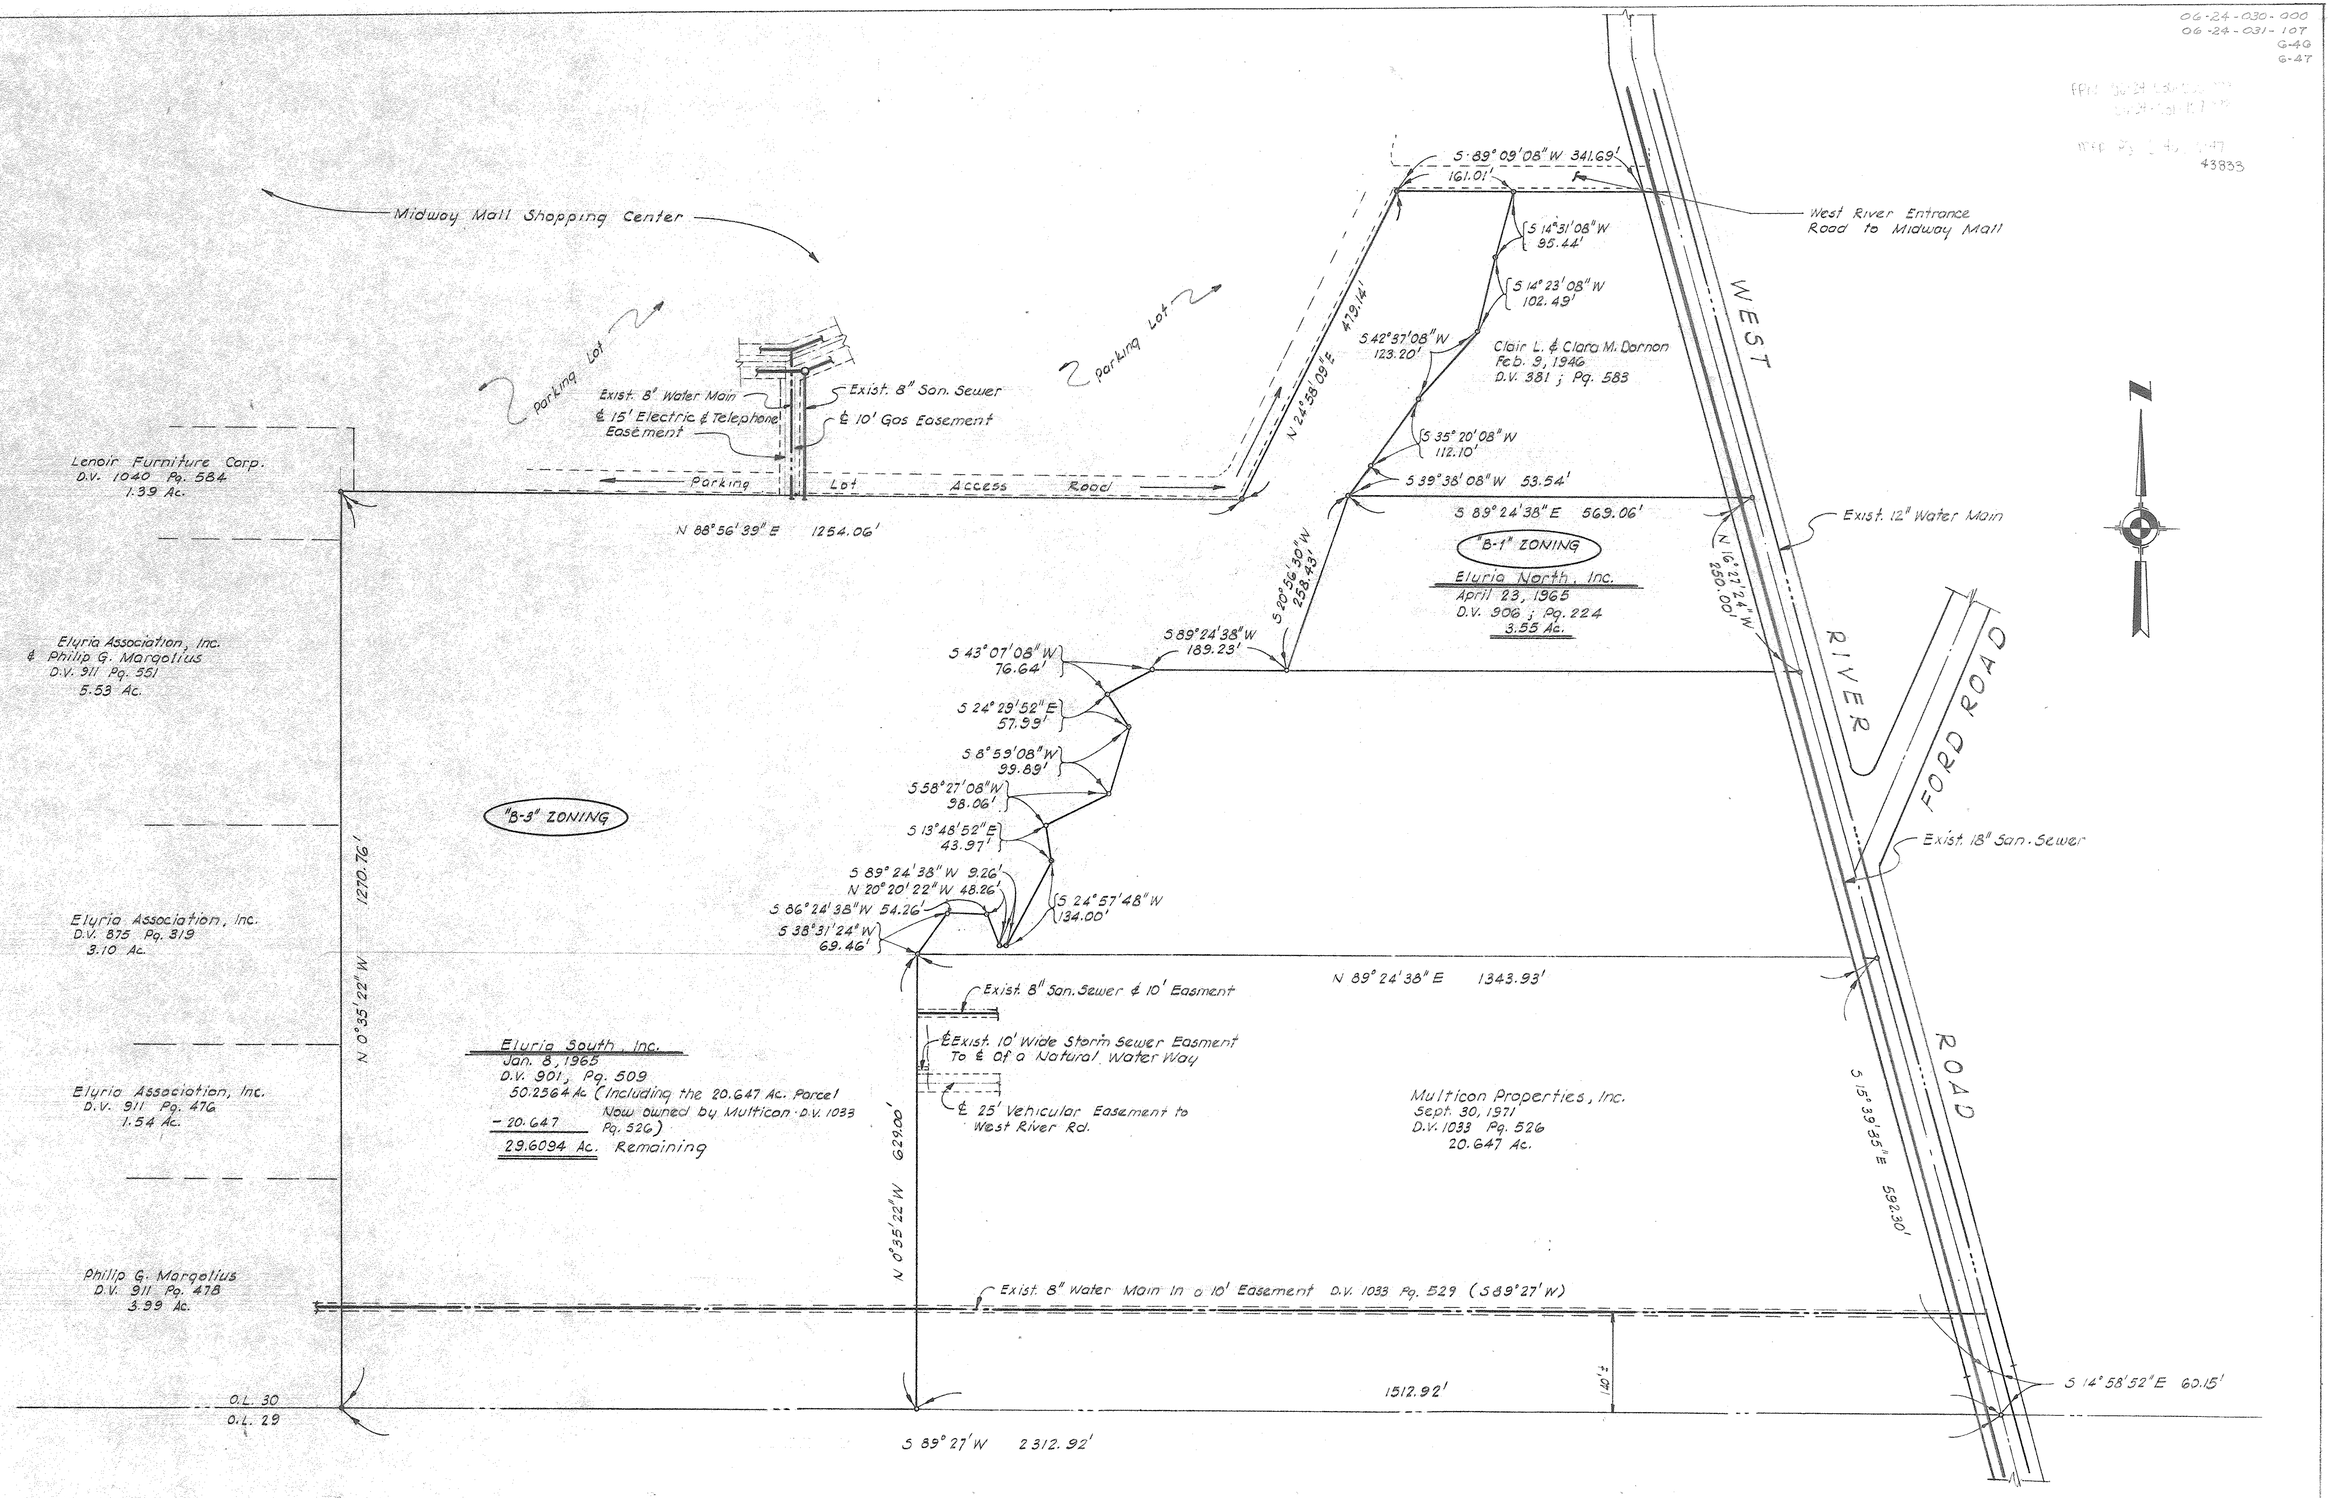

NOTE:
All bearings and distances shown hereon are obtained from deed records and do not represent the results of a field survey.

SITE AND ZONING MAP
FOR
JACOBS, VISCONSI & JACOBS, CO.
OF
3.55 Acre and 29.6094 Acre Parcels Located Original Lot 30 ~ Elyria Township Now City of Elyria, Lorain County - Ohio
PREPARED BY
LAUNDON · HUFFMAN · SIMON ~ CONSULTING ENGINEERS
Scale: 1" = 100'
July, 1972

20