5-00-011-101-001
5-00-011-101-002
5-00-011-101-037
5-00-011-101-038
5-00-011-A

PPN 05-00-011-101-001 002 037 038
Map Pg 5-00-011-A
43935

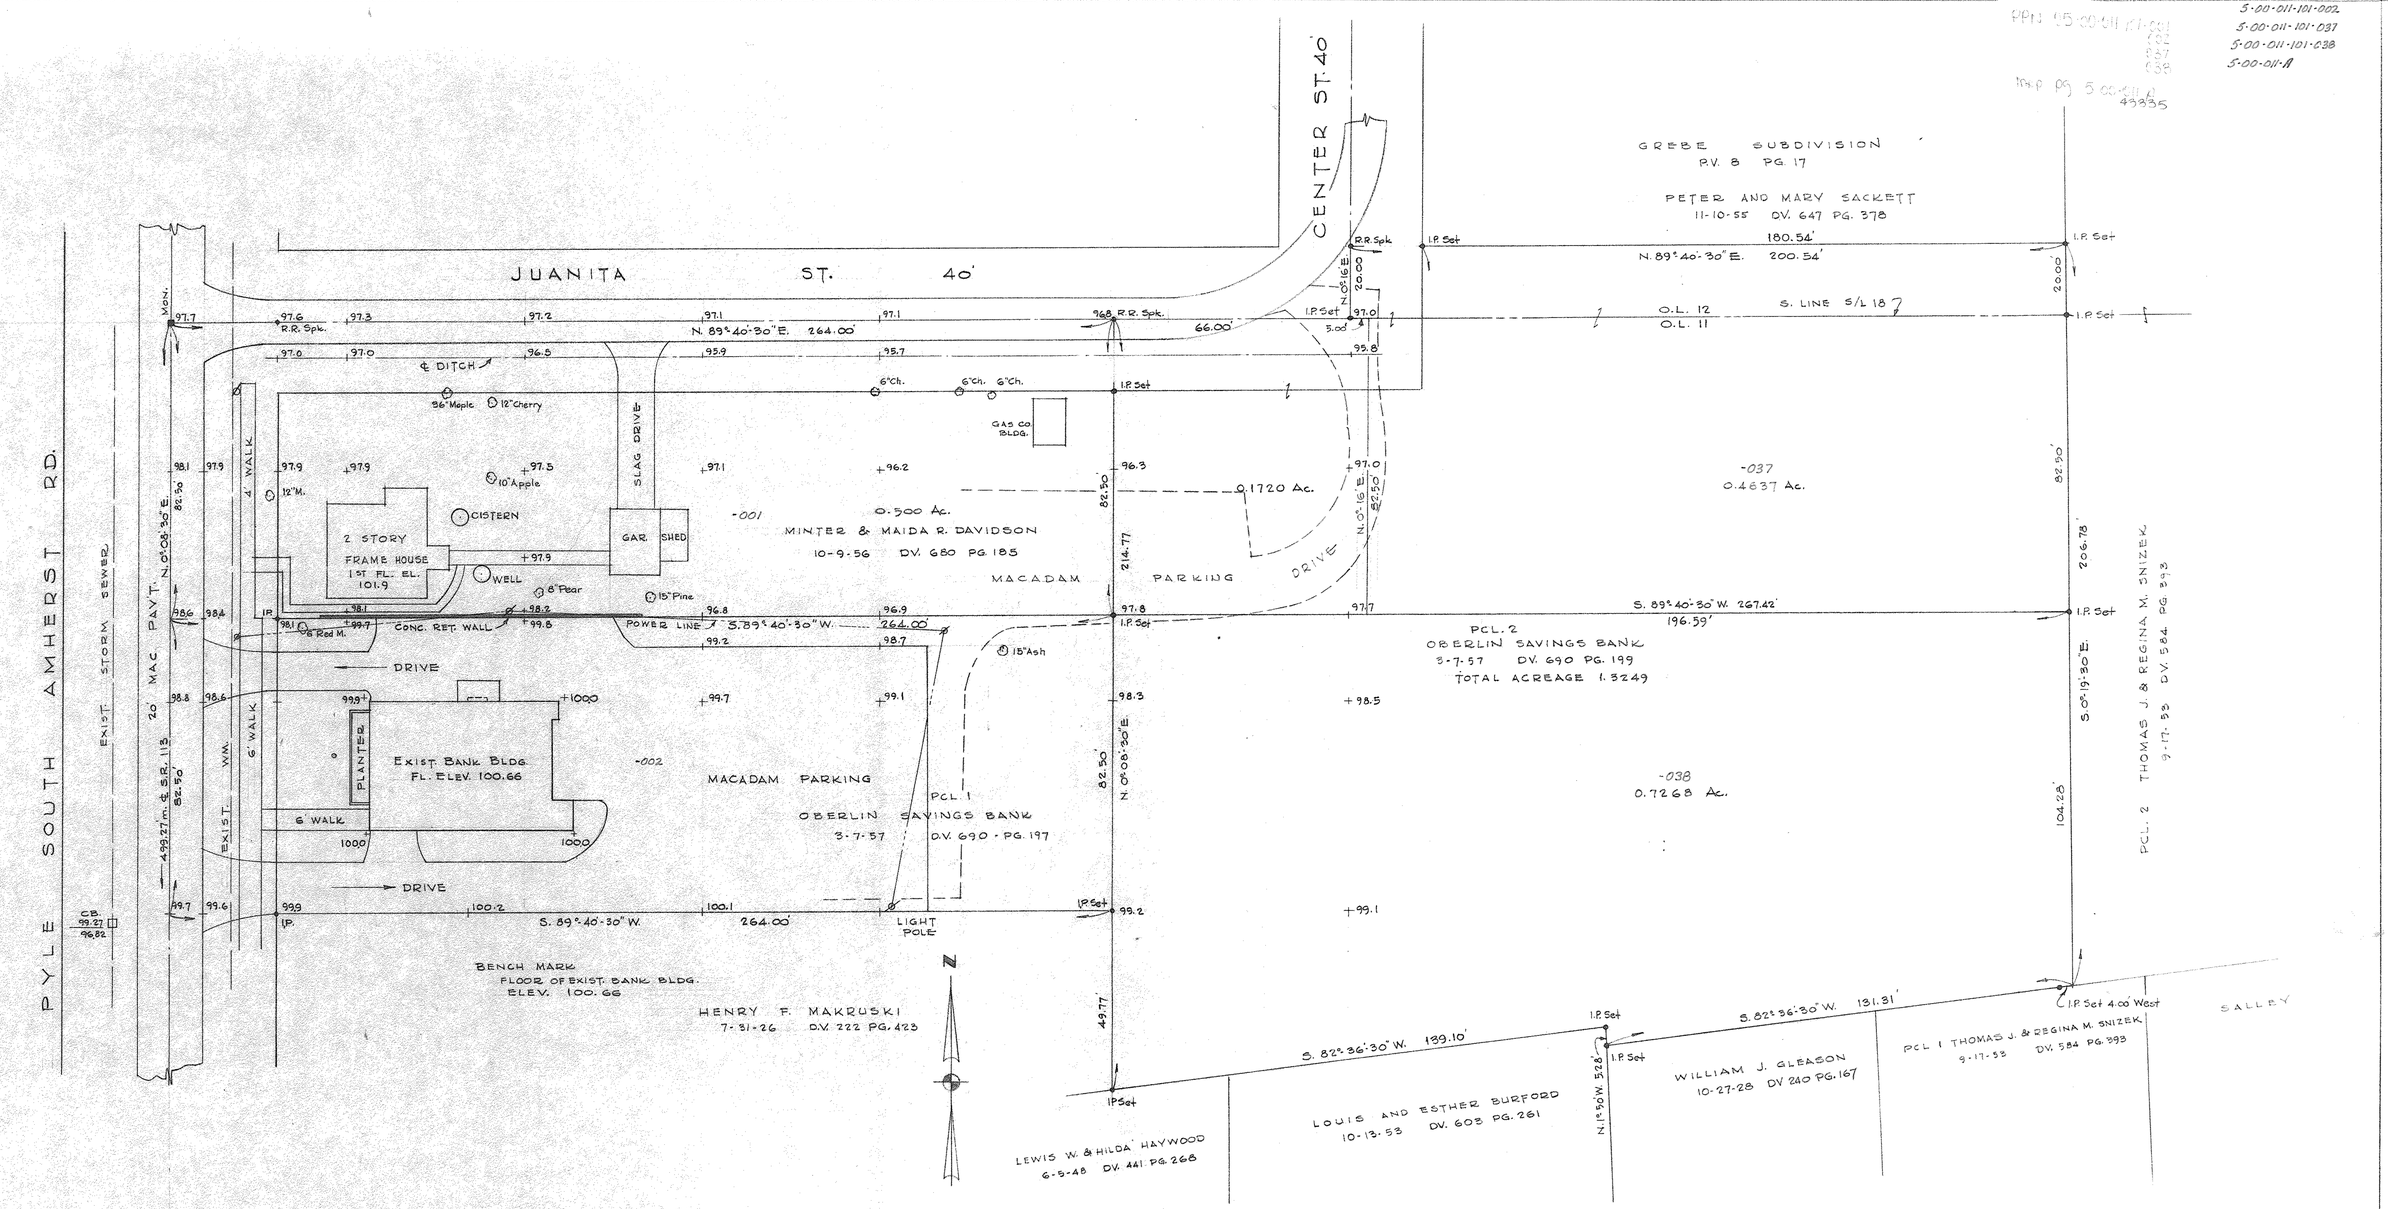

REVISED 5/3/74 ADD'N. OF DRIVE - MOVED IT
REVISED 3/19/74

LAND & TOPOGRAPHICAL SURVEY
FOR THE
OBERLIN SAVINGS BANK

VILLAGE OF SOUTH AMHERST

OL. 11 AMHERST TWP., LORAIN COUNTY, OHIO

PART S/L 18 GREBE SUB'N. PLAT VOL. 8 PG. 17
IN O.L. 12 AMHERST TWP.

SCALE 1"=20 APRIL, 1973

SMITH AND CLARK ARCHITECTS
LAUNDON·SIMON·CAHL & ASSOC.
J.N. 73-105 ENGINEERS & SURVEYORS