06-25-075-101-001
G-121

PPN 06 25 075 101 001

MAP PG G-121

43946

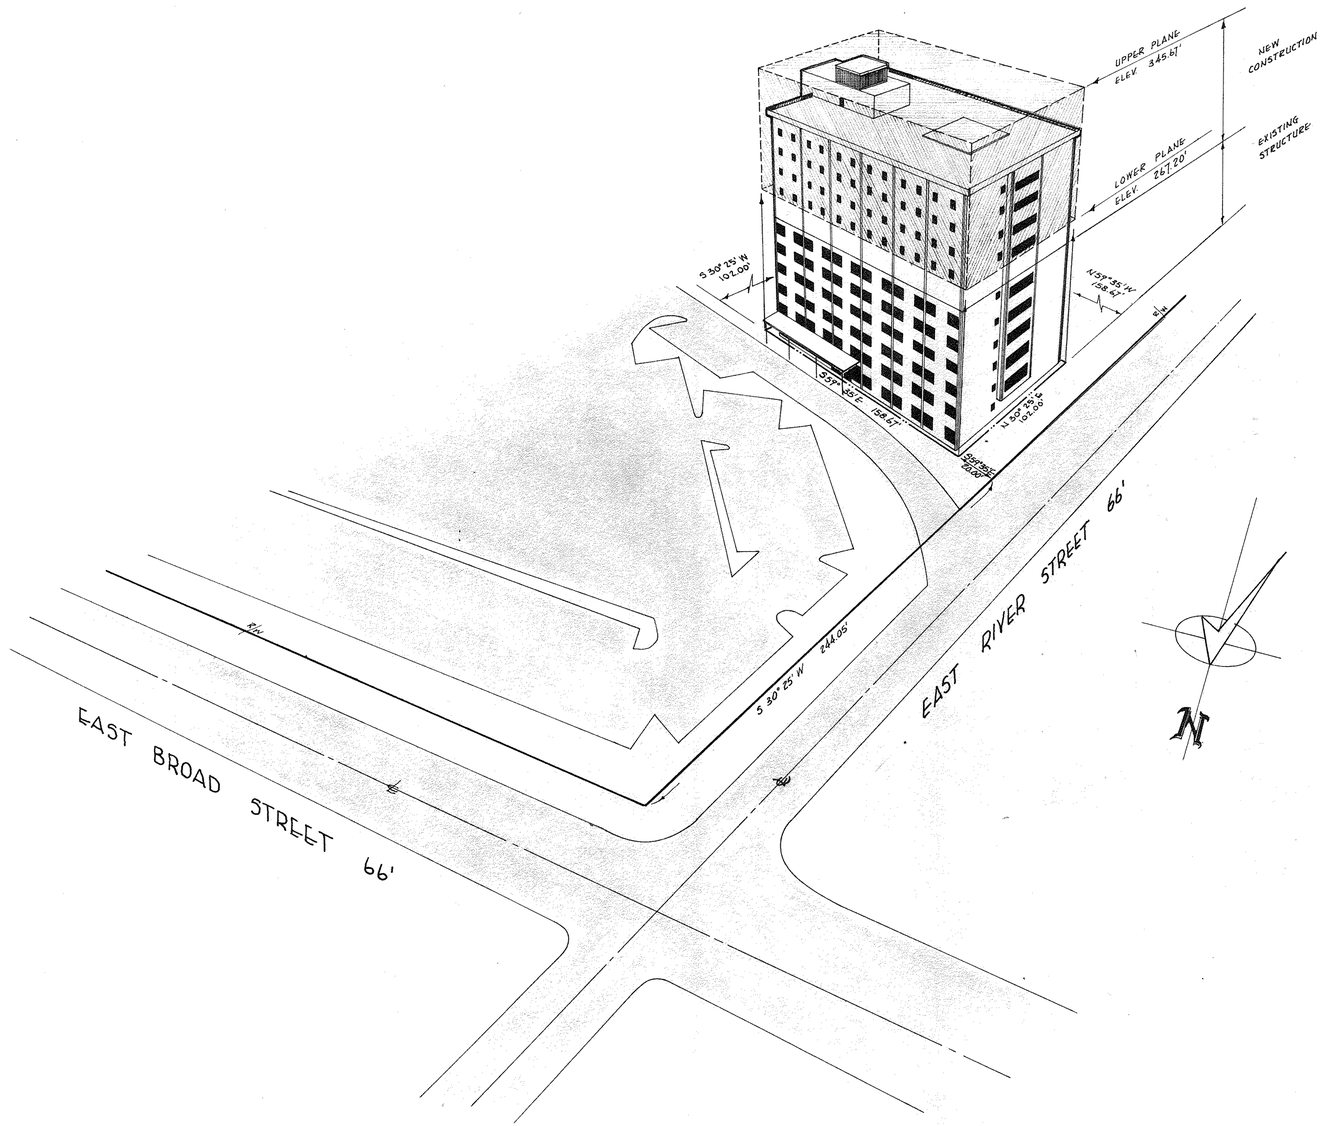

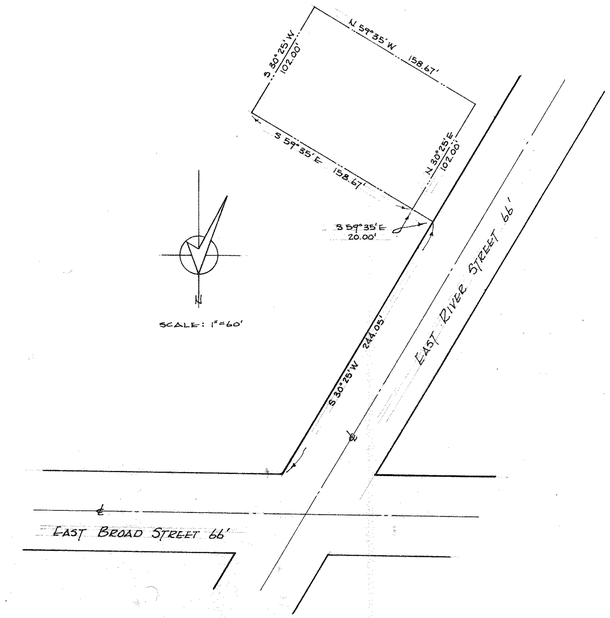

LIMITED VERTICAL DIMENSION EASEMENT

FOR

ELYRIA MEMORIAL HOSPITAL'S PROPOSED EXPANSION

PART OF ORIGINAL ELYRIA TOWNSHIP LOT 76 EAST OF RIVER,
CITY OF ELYRIA, COUNTY OF LORAIN, STATE OF OHIO.

SCALE: 1"=50' ON TRUE PLANE FEBRUARY 1977

PREPARED BY:

LAUNDON · SIMON · CAHL & ASSOC., INC.
ENGINEERS SURVEYORS
504 MIDDLE AVE.
ELYRIA, OHIO
JOB # 77-575