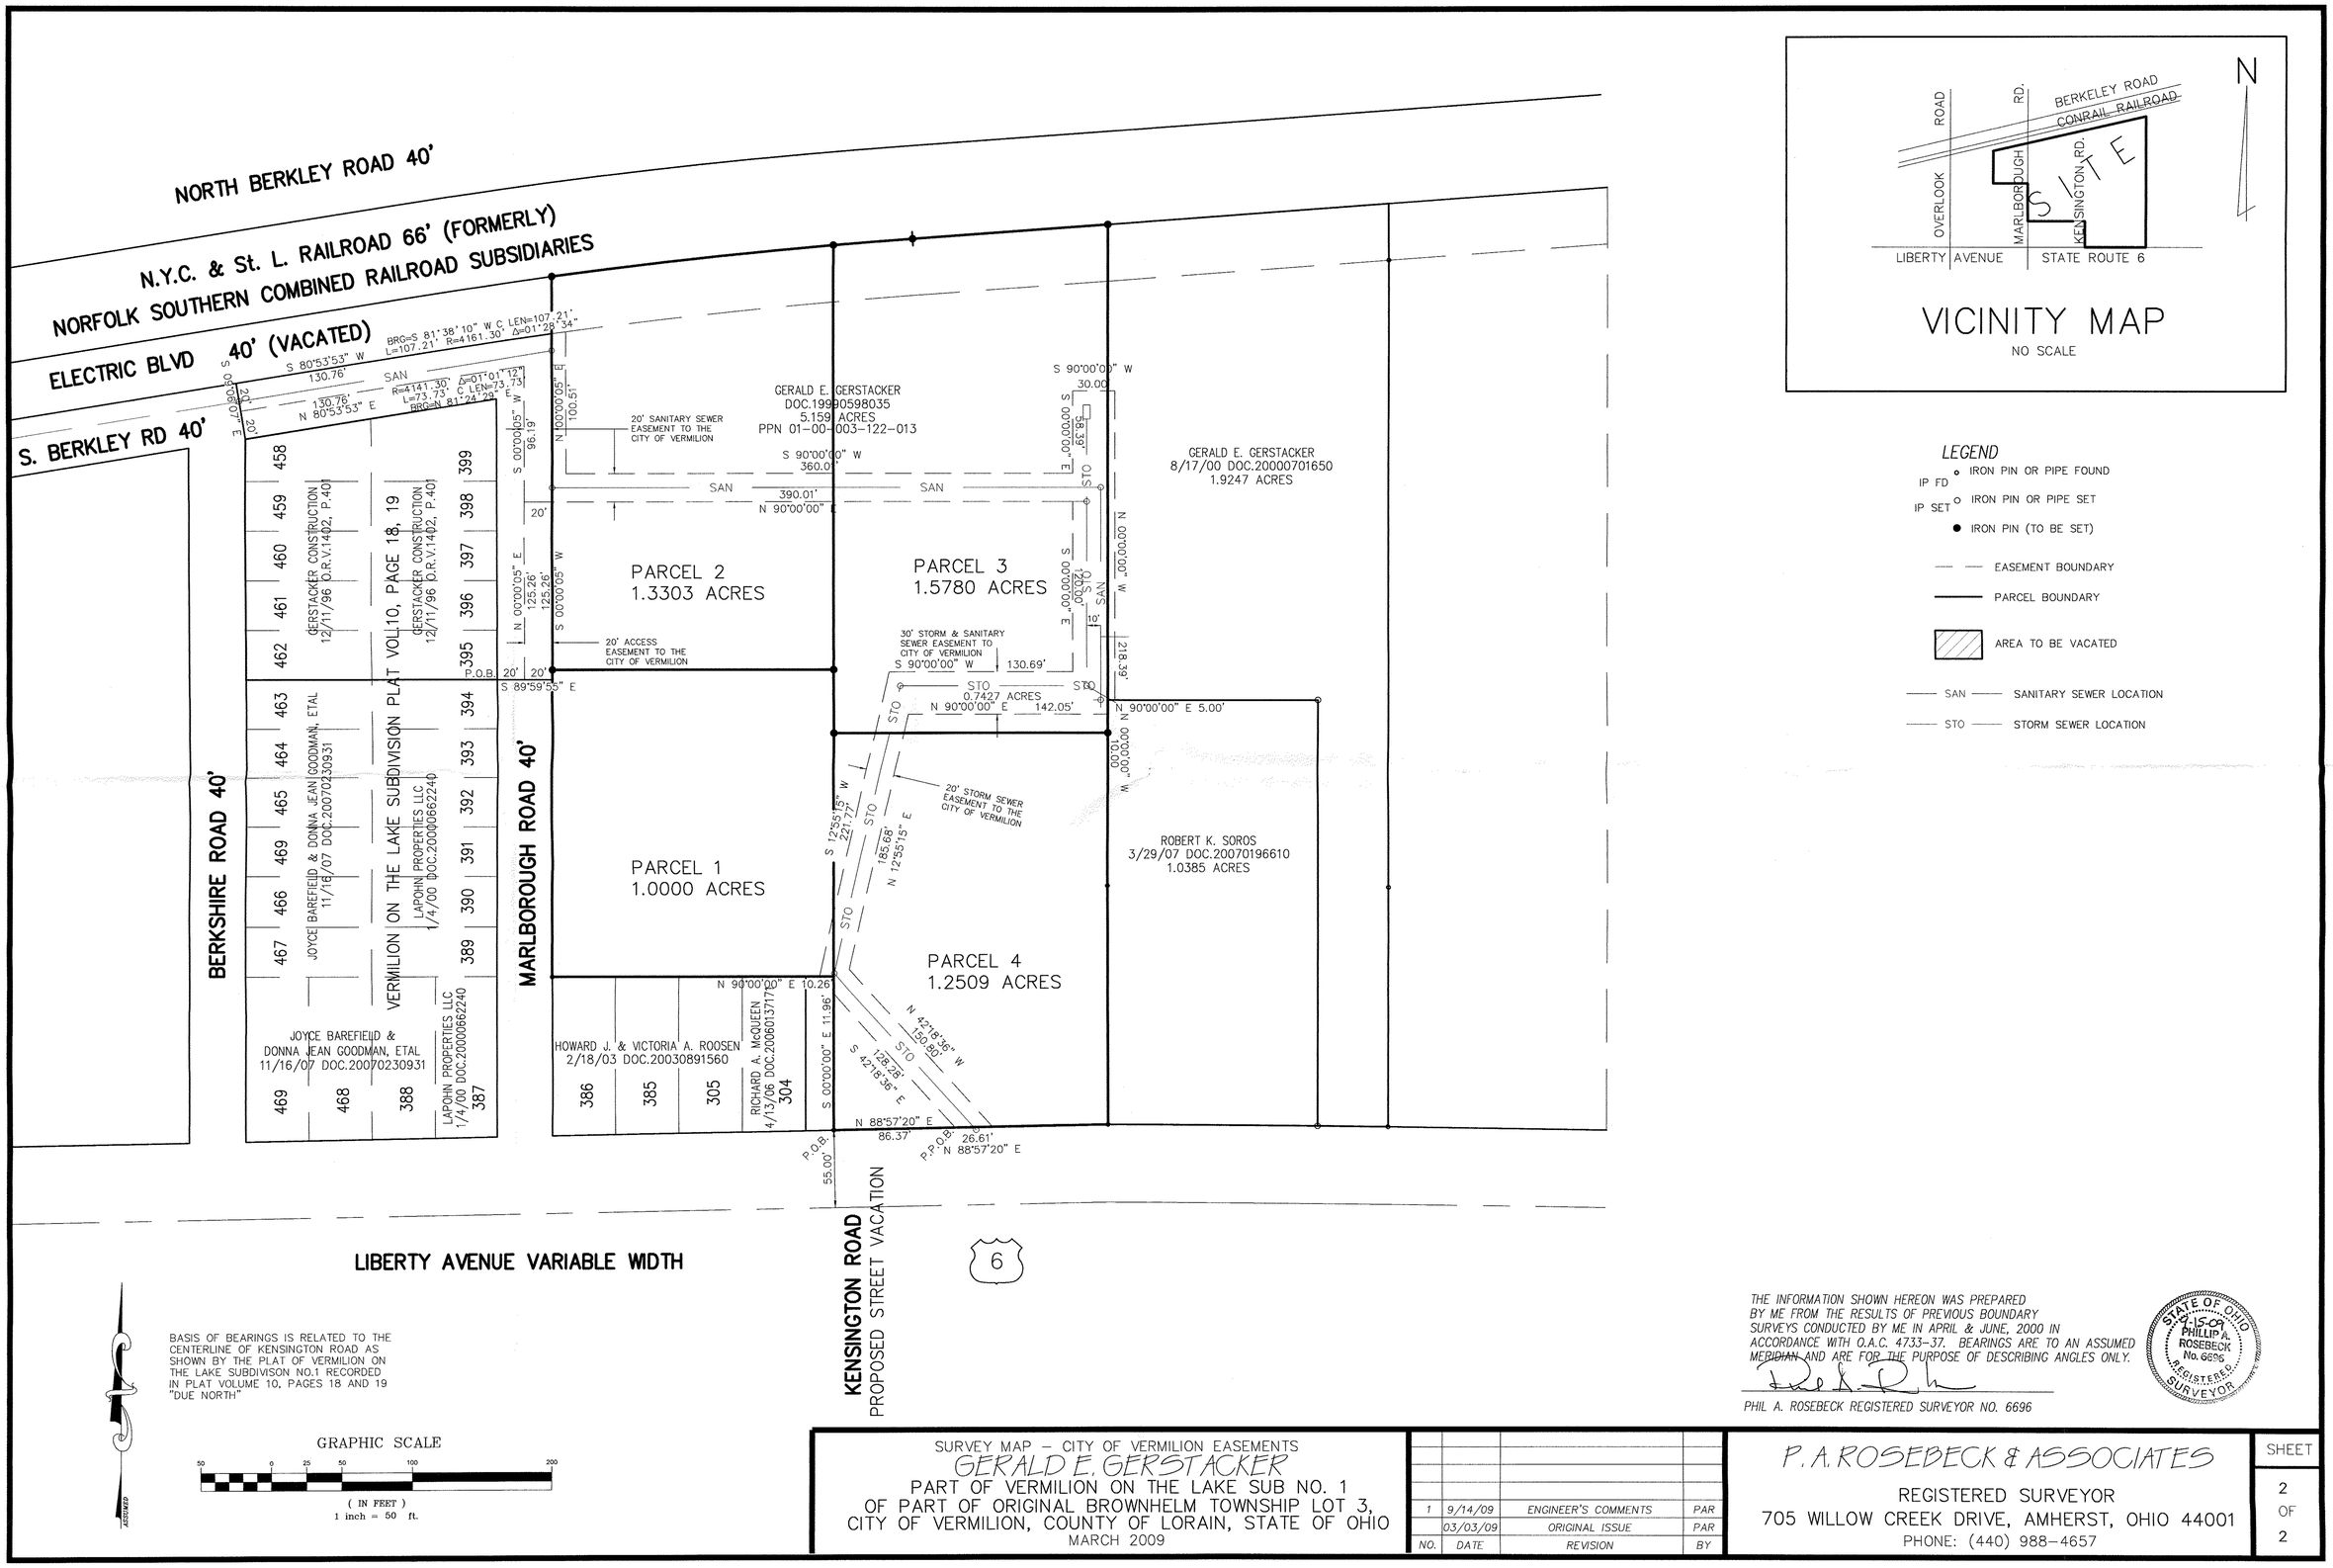

VICINITY MAP

NO SCALE

LEGEND

- IP FD — IRON PIN OR PIPE FOUND
- IP SET — IRON PIN OR PIPE SET
- IRON PIN (TO BE SET)
- EASEMENT BOUNDARY
- PARCEL BOUNDARY
- AREA TO BE VACATED
- SAN — SANITARY SEWER LOCATION
- STO — STORM SEWER LOCATION

BASIS OF BEARINGS IS RELATED TO THE CENTERLINE OF KENSINGTON ROAD AS SHOWN BY THE PLAT OF VERMILION ON THE LAKE SUBDIVISON NO.1 RECORDED IN PLAT VOLUME 10, PAGES 18 AND 19 "DUE NORTH"

GRAPHIC SCALE

50 0 25 50 100 200

(IN FEET)
1 inch = 50 ft.

THE INFORMATION SHOWN HEREON WAS PREPARED BY ME FROM THE RESULTS OF PREVIOUS BOUNDARY SURVEYS CONDUCTED BY ME IN APRIL & JUNE, 2000 IN ACCORDANCE WITH O.A.C. 4733-37. BEARINGS ARE TO AN ASSUMED MERIDIAN AND ARE FOR THE PURPOSE OF DESCRIBING ANGLES ONLY.

PHIL A. ROSEBECK REGISTERED SURVEYOR NO. 6696

STATE OF OHIO — 9-15-09 — PHILLIP A. ROSEBECK No. 6696 — REGISTERED SURVEYOR

SURVEY MAP – CITY OF VERMILION EASEMENTS
GERALD E. GERSTACKER
PART OF VERMILION ON THE LAKE SUB NO. 1
OF PART OF ORIGINAL BROWNHELM TOWNSHIP LOT 3,
CITY OF VERMILION, COUNTY OF LORAIN, STATE OF OHIO
MARCH 2009

NO.	DATE	REVISION	BY
1	9/14/09	ENGINEER'S COMMENTS	PAR
	03/03/09	ORIGINAL ISSUE	PAR

P. A. ROSEBECK & ASSOCIATES
REGISTERED SURVEYOR
705 WILLOW CREEK DRIVE, AMHERST, OHIO 44001
PHONE: (440) 988-4657

SHEET 2 OF 2