9-00-085-108-09
9-00-085-B

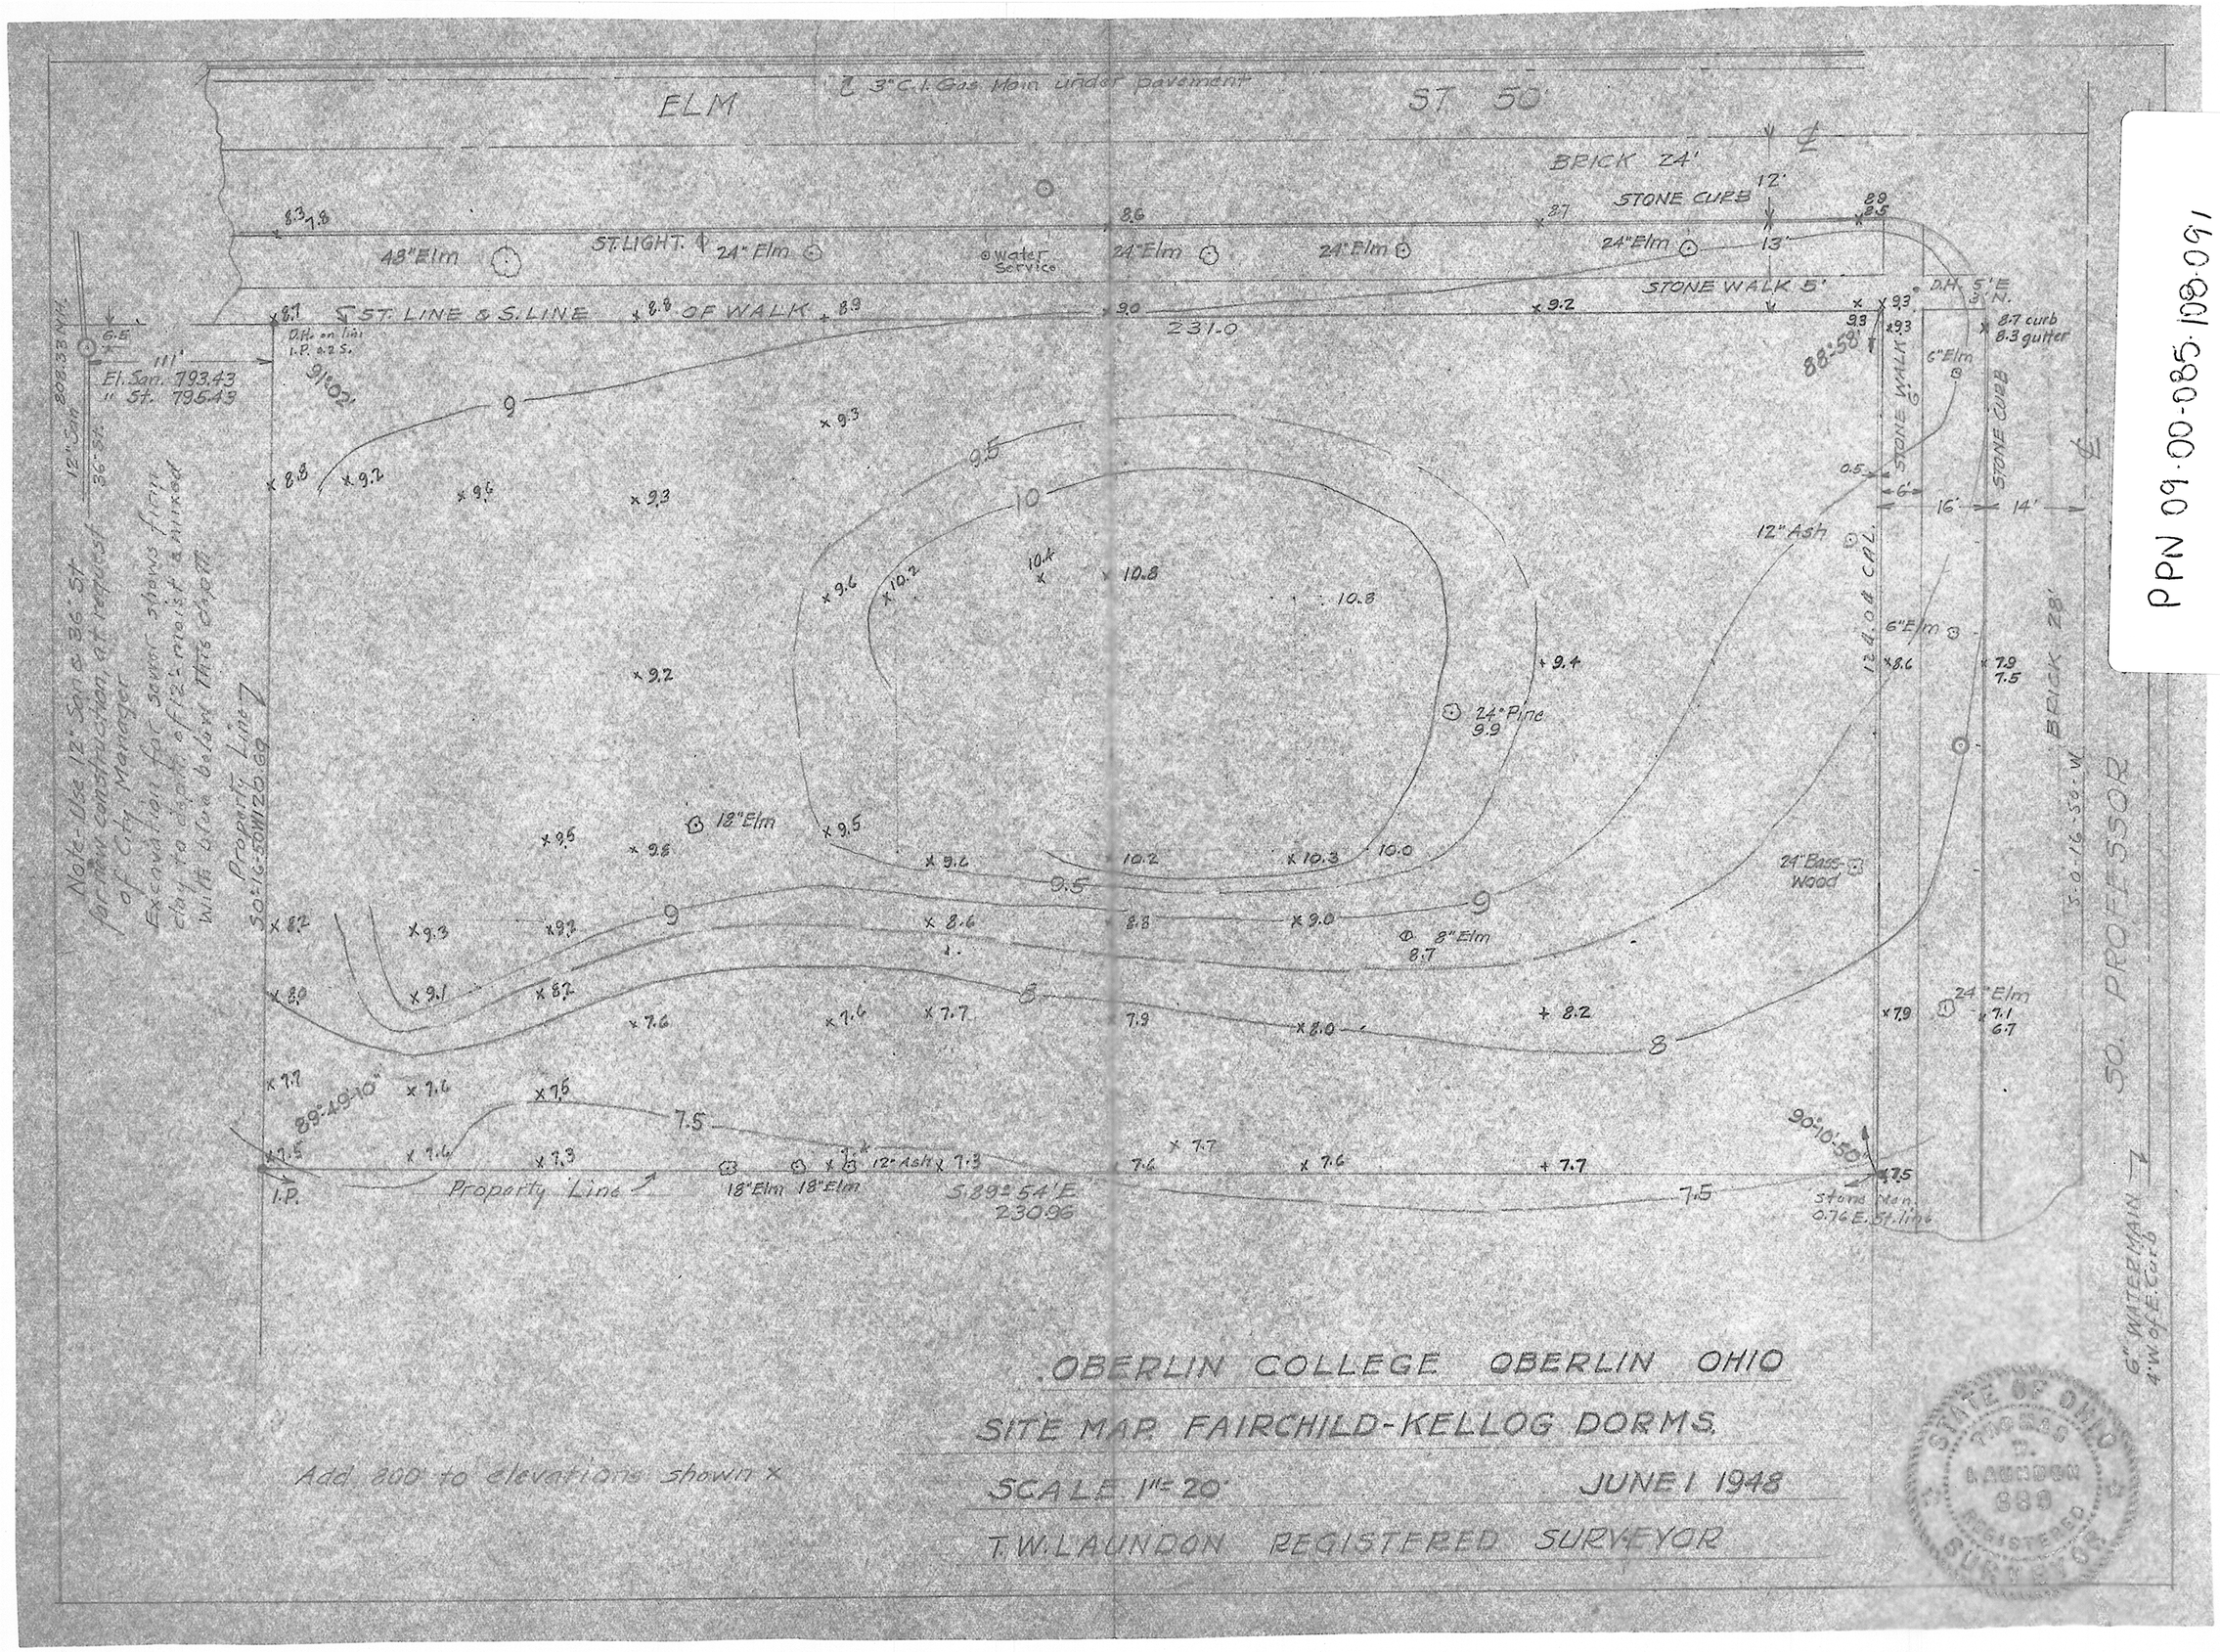

OBERLIN COLLEGE OBERLIN OHIO

SITE MAP FAIRCHILD-KELLOG DORMS.

SCALE 1" = 20' JUNE 1 1948

T.W. LAUNDON REGISTERED SURVEYOR

Add 800 to elevations shown x

STATE OF OHIO THOMAS W. LAUNDON 889 REGISTERED SURVEYOR

PDN 09-00-085-108-09
Map B 09-00-085-B
43965