15-00-042-000-006
15-00-042-000-008
15-00-042-000-009
15-00-042-000-010
15-00-042-000-011
15-A

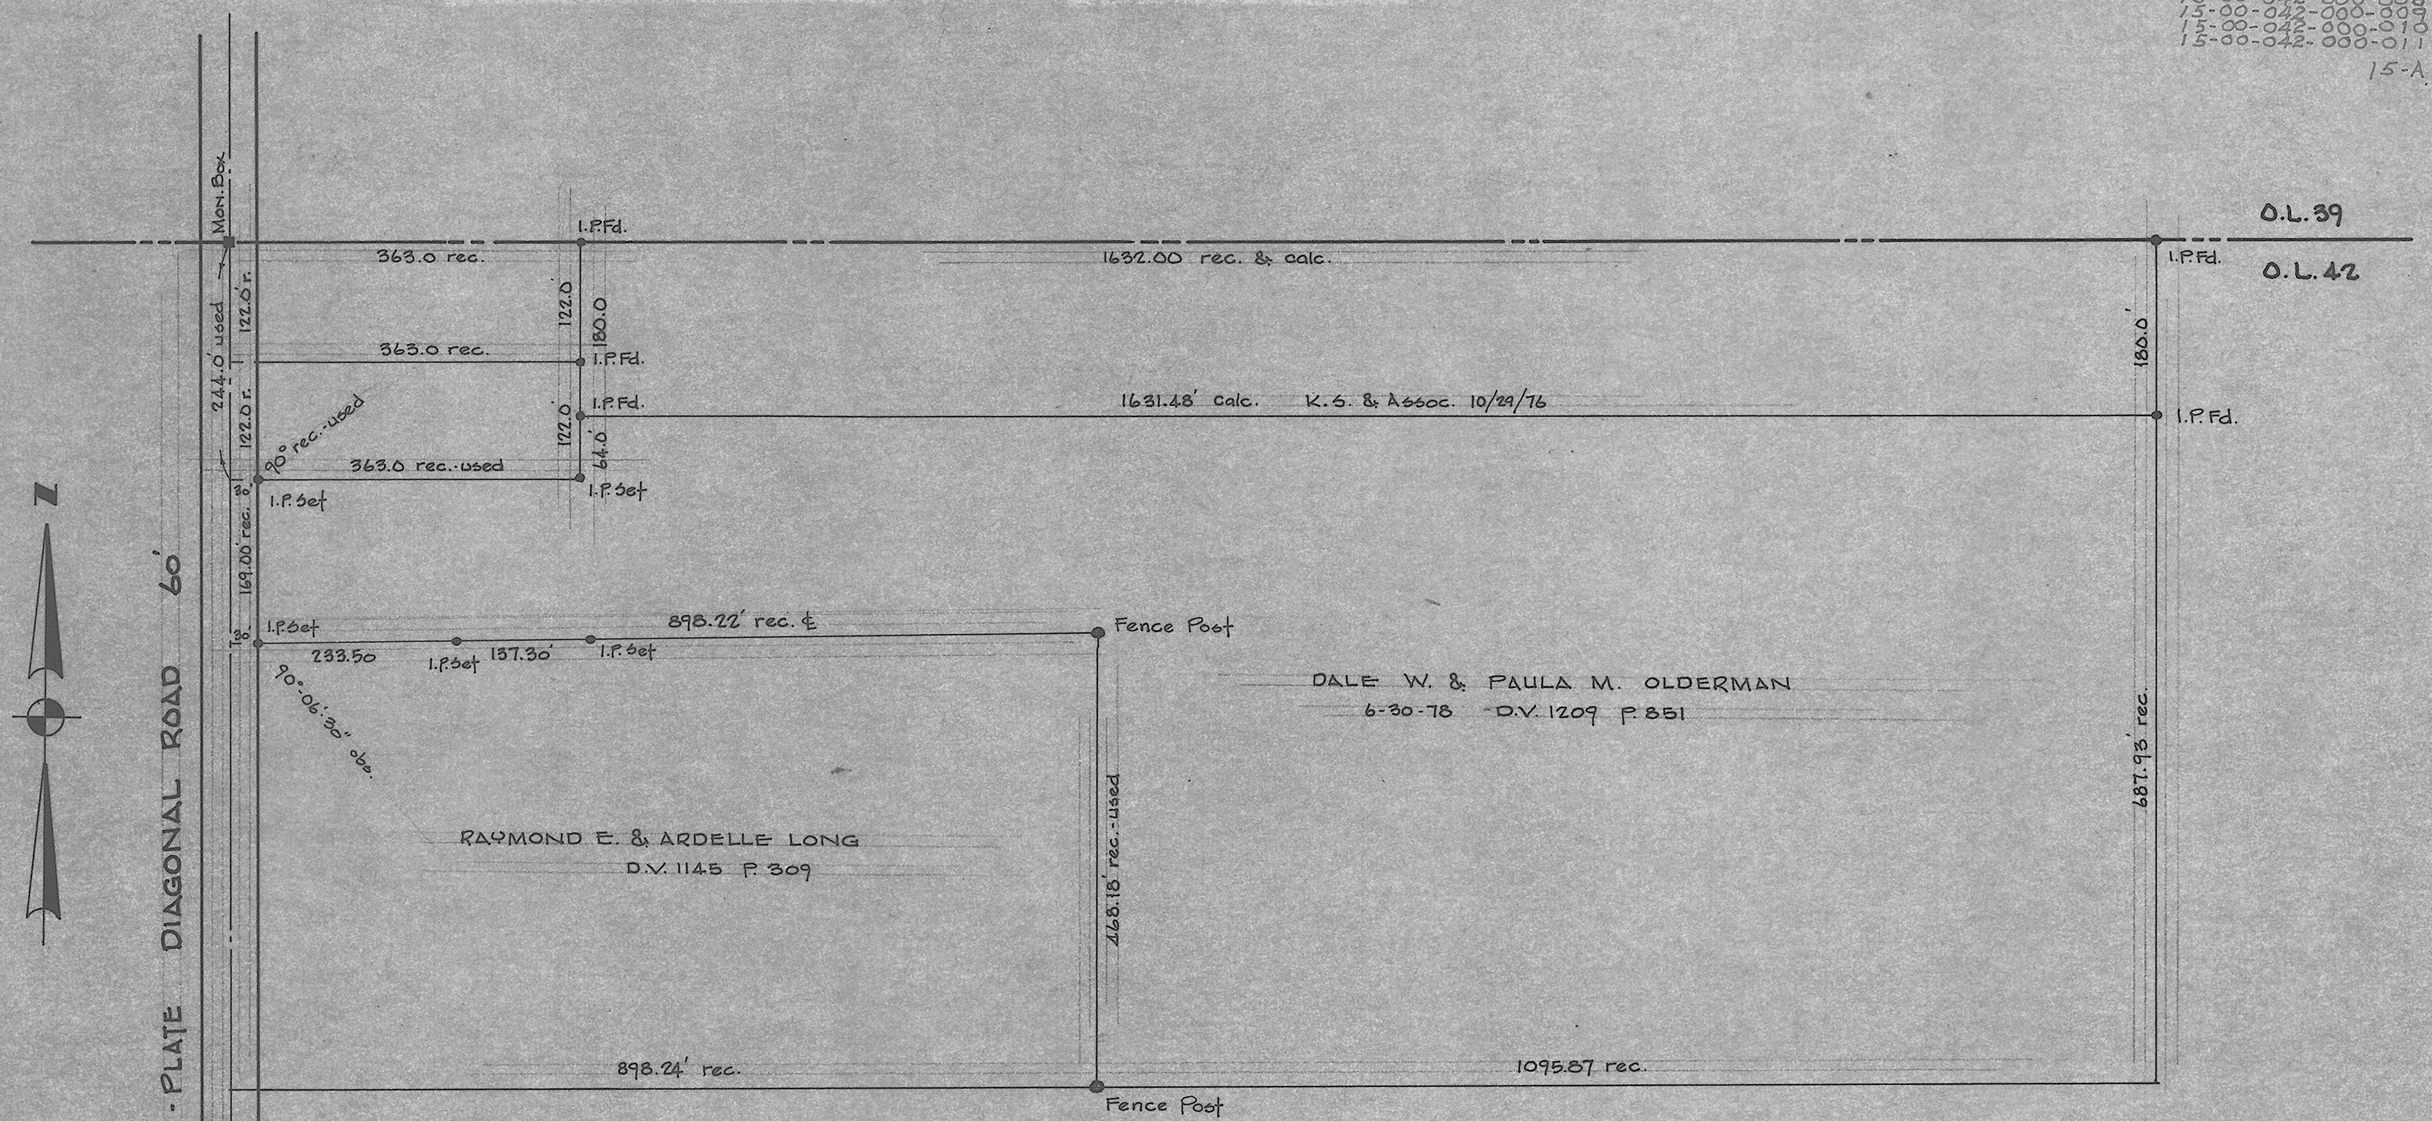

NOTE:

THE IRON PINS SHOWN SET WERE SET BY USING AVAILABLE RECORDS. THE IRON PINS SHOWN FOUND ARE FROM PREVIOUS SURVEYS BY OTHERS AND WE DO NOT GUARANTEE THEIR ACCURACY AND THE DISTANCES BETWEEN THEM.

Rodger R. Simon
Reg. Surveyor No. 5101

SKETCH FOR

DALE W. & PAULA M. OLDERMAN

O.L. 42 LAGRANGE TWP. LORAIN CO. OHIO

SCALE 1" = 150' MAY, 1979

LAUNDON • SIMON • CAHL & ASSOC. ENGINEERS & SURVEYORS

F.B. 65/74
Job 79-866