16-00-001-A, B
16-00-001-101-001

LORAIN COUNTY SURVEY DIV.

PPN 11-00-100-104-005
16-00-001-101-001

MAP PG 11-00-100-A,B
16-00-001-A,B

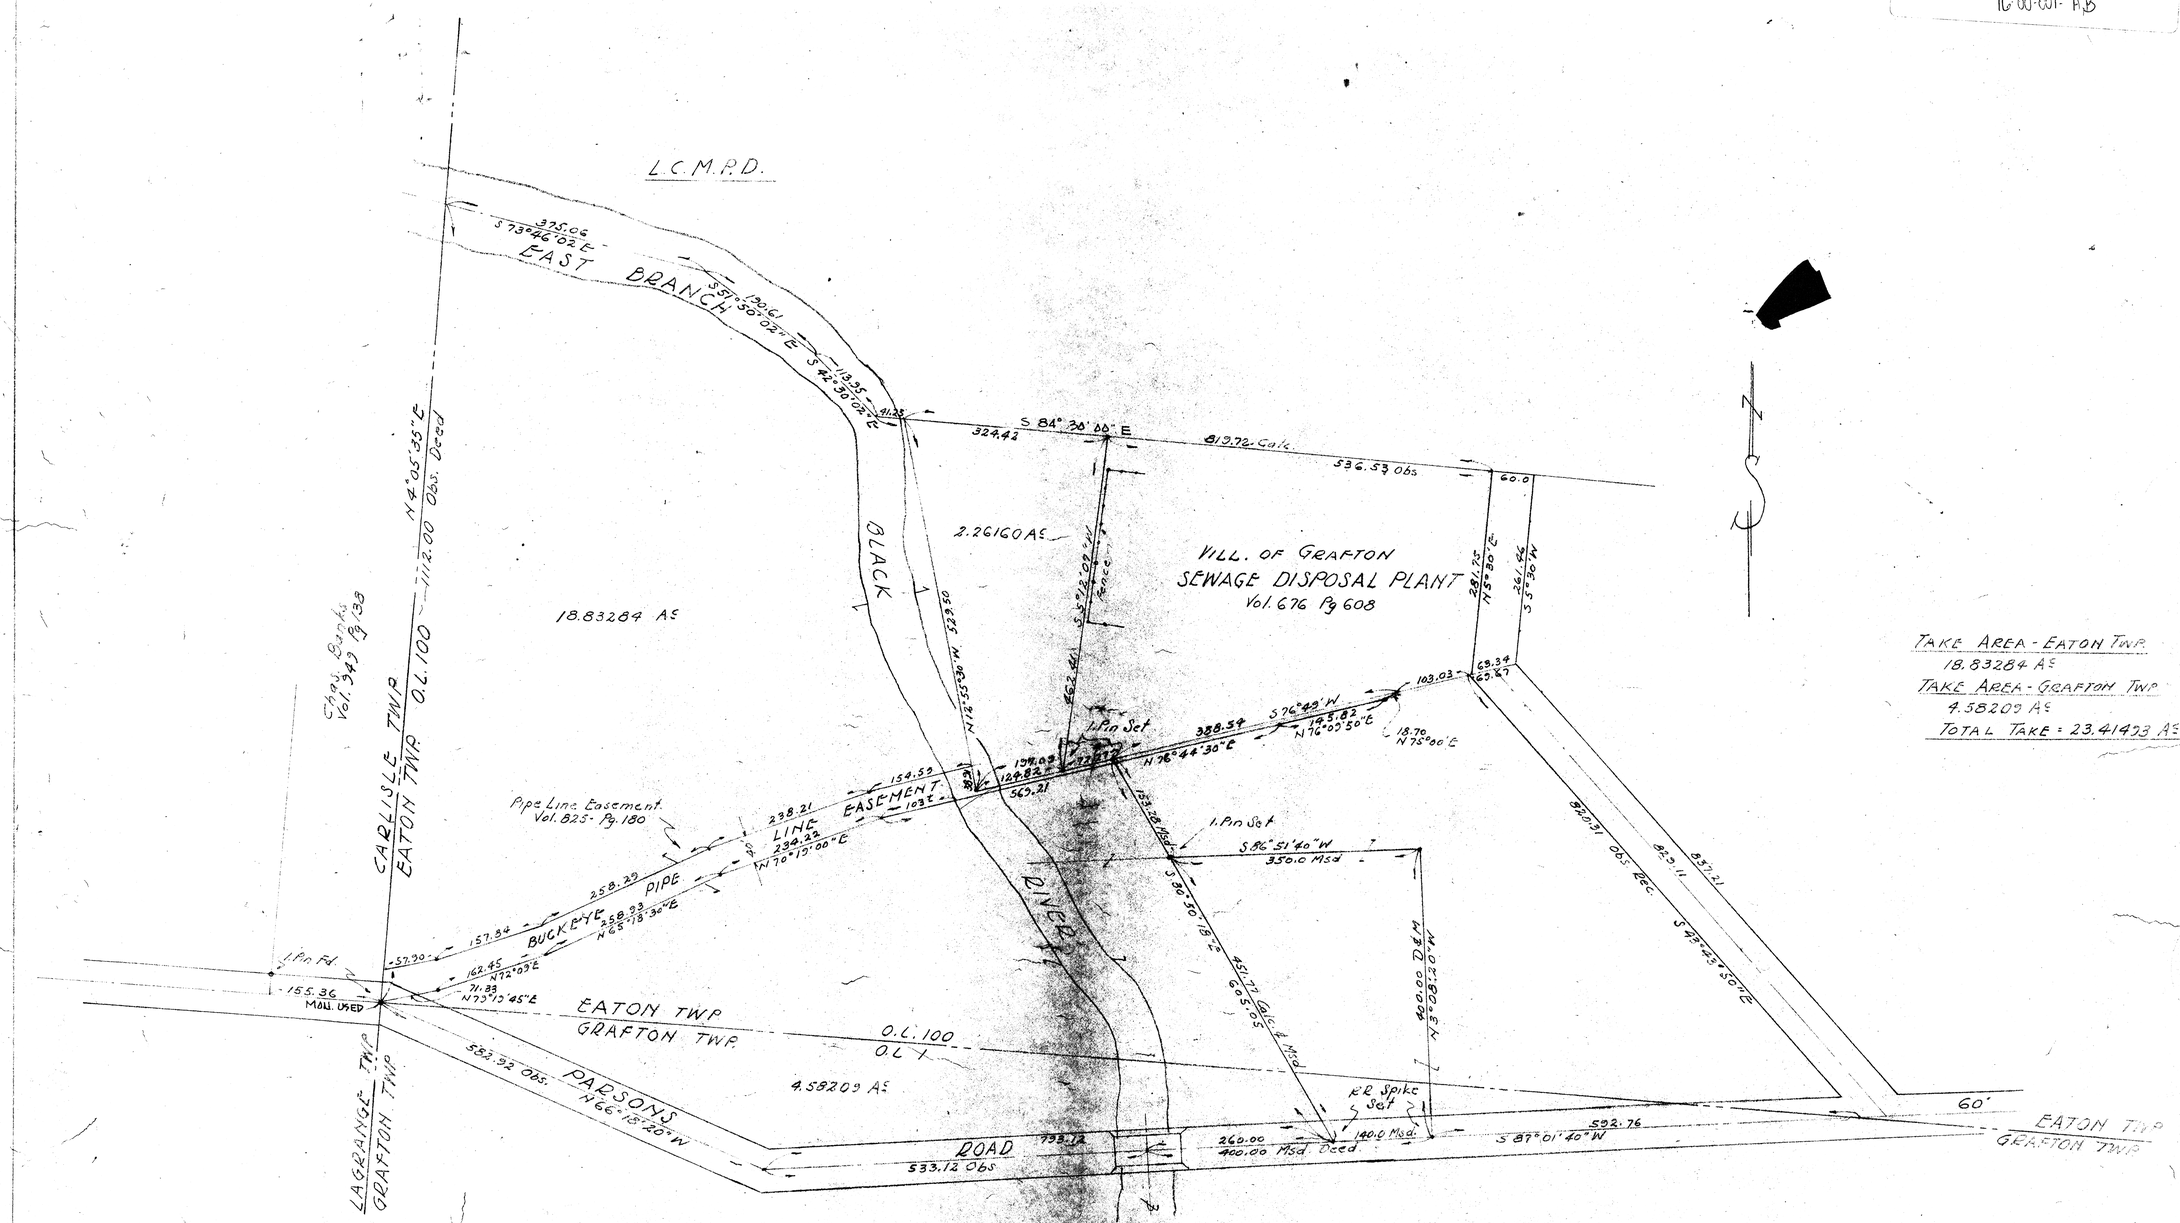

LORAIN COUNTY METROPOLITAN PARK DISTRICT
LAND ACQUISITION SURVEY

SCHAFER HURA & ASSOCIATES, INC.
ENGINEERS AND SURVEYORS
4370 OBERLIN AVE.
LORAIN, OHIO

McALPIN - SURVEY
PARSONS ROAD
GRAFTON - OHIO

REVISED 2-6-73

ORIGINAL LOT	T 100	DATE	2-6-73
TOWNSHIP	GRAFTON - EATON	SCALE	1" = 100'
CITY OF	GRAFTON	FIELD BOOK	219 - Pg. 111-115
COUNTY OF	LORAIN	DRAWN BY	J.L.M.
STATE OF	OHIO	CHECKED BY	T.F.R.
W. O.	1685-4	FILE NO.	11-100