LORAIN COUNTY SURVEY BASE

LORAIN COUNTY METROPOLITAN PARK DISTRICT		
DESIGNED		
DRAWN	2-71	DWG. NO.
CHECKED		
APPROVED		SCALE 1" = 60'

11-00-100-A
11-00-100-103-001

PPN 11-00-100-103-001

MAP PG 11-00-100-A

44004

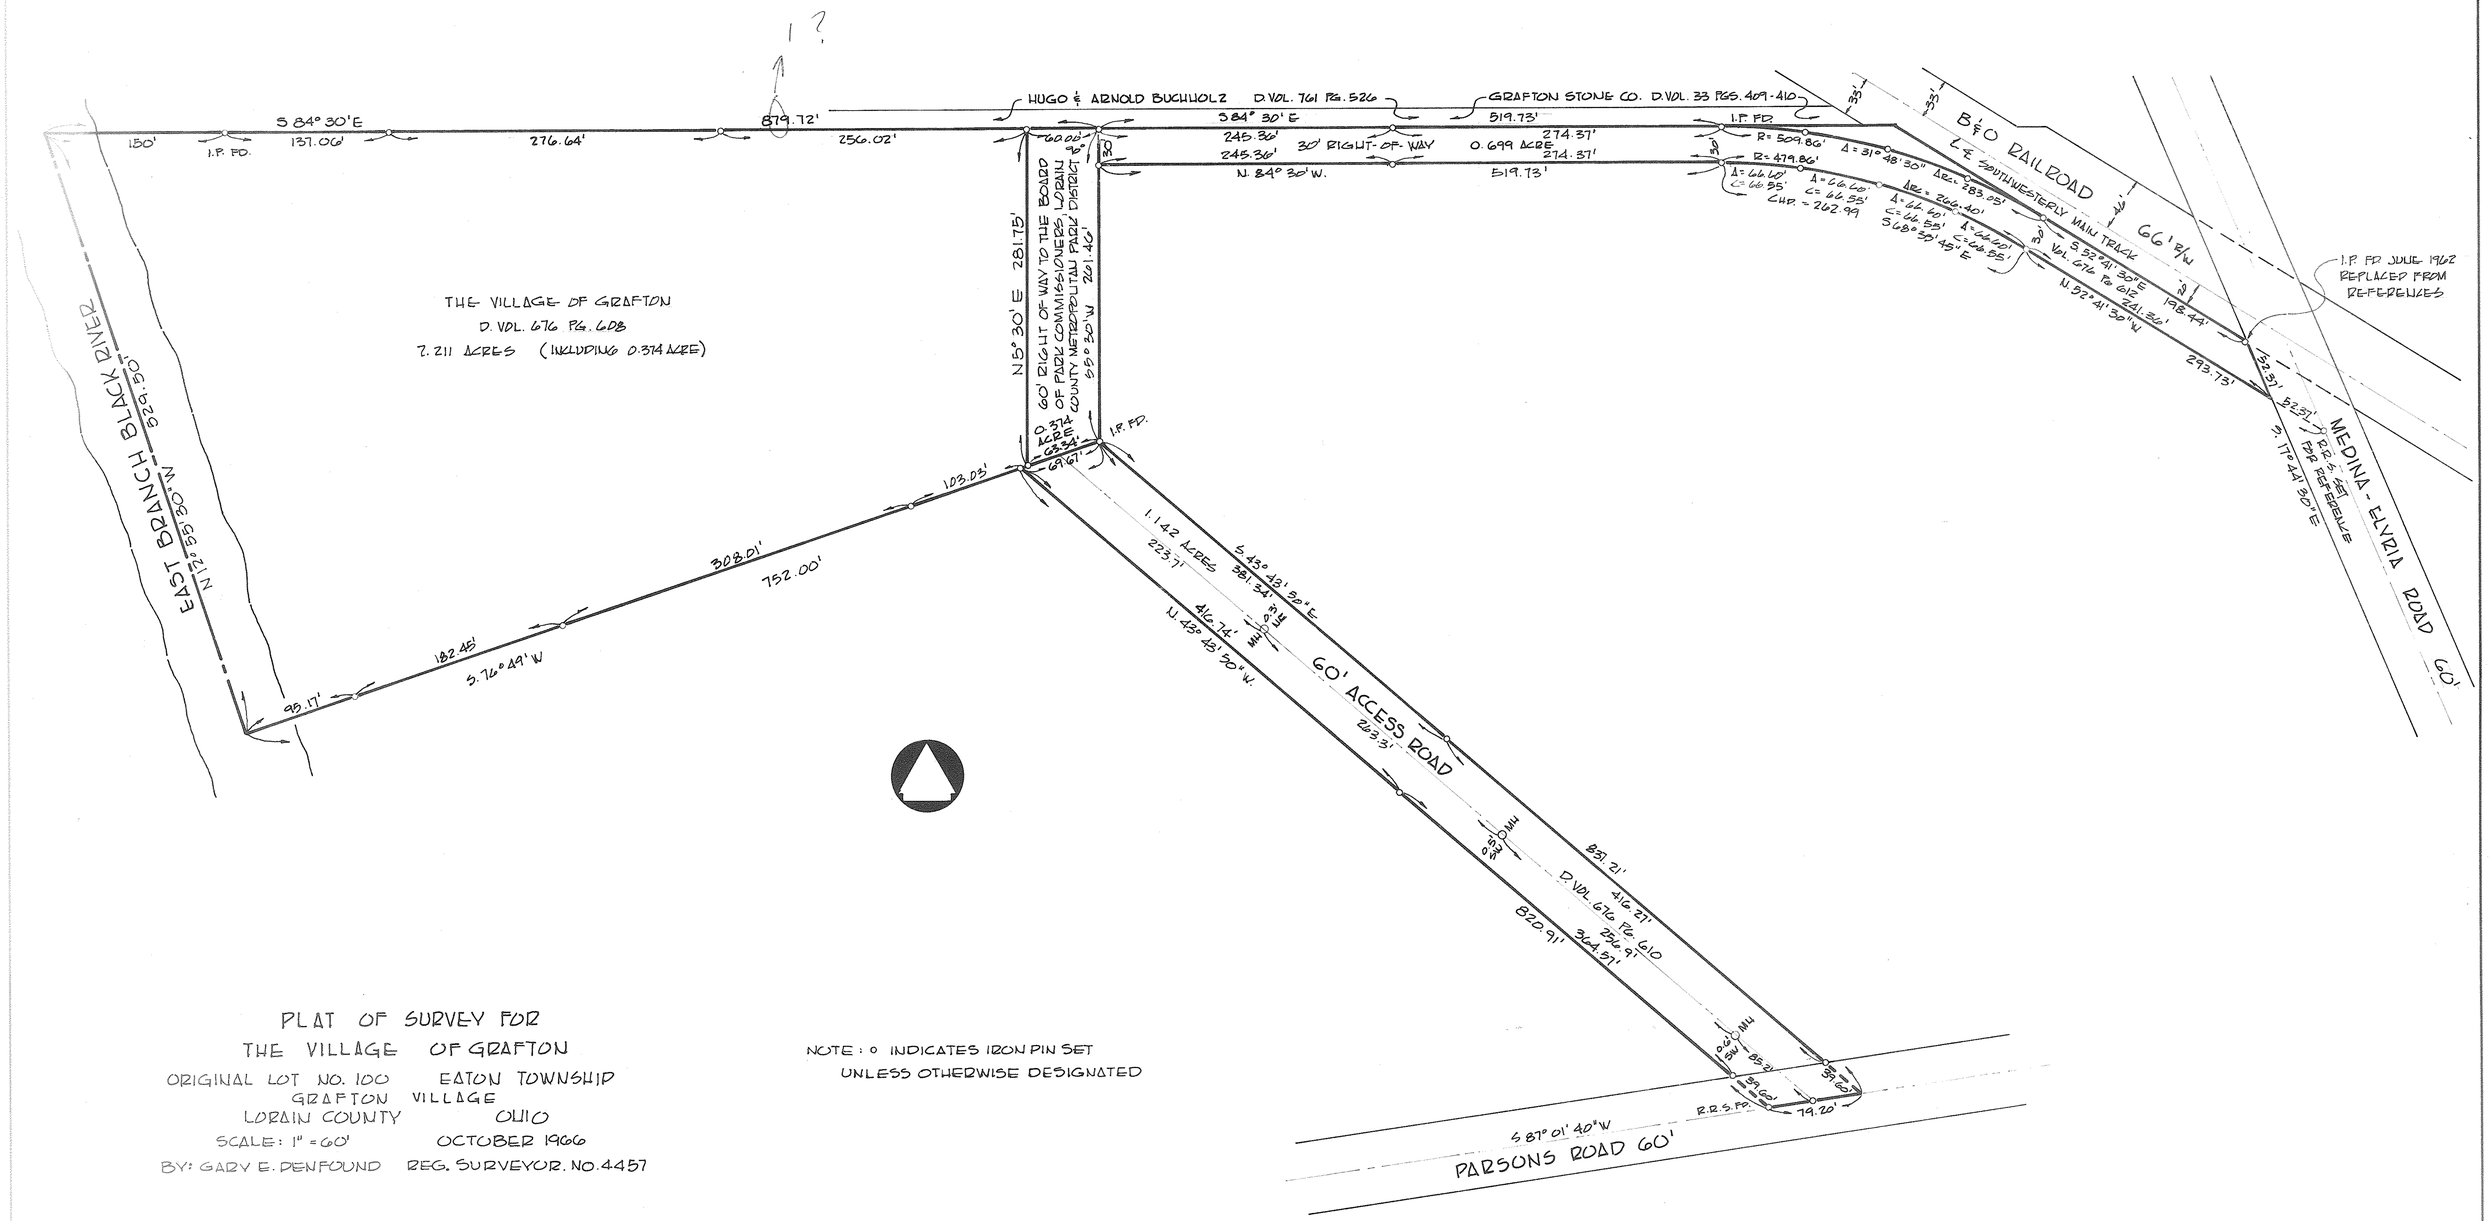

PLAT OF SURVEY FOR
THE VILLAGE OF GRAFTON
ORIGINAL LOT NO. 100 EATON TOWNSHIP
GRAFTON VILLAGE
LORAIN COUNTY OHIO
SCALE: 1" = 60' OCTOBER 1966
BY: GARY E. DENFOUND REG. SURVEYOR. NO. 4457

NOTE: ○ INDICATES IRON PIN SET
UNLESS OTHERWISE DESIGNATED