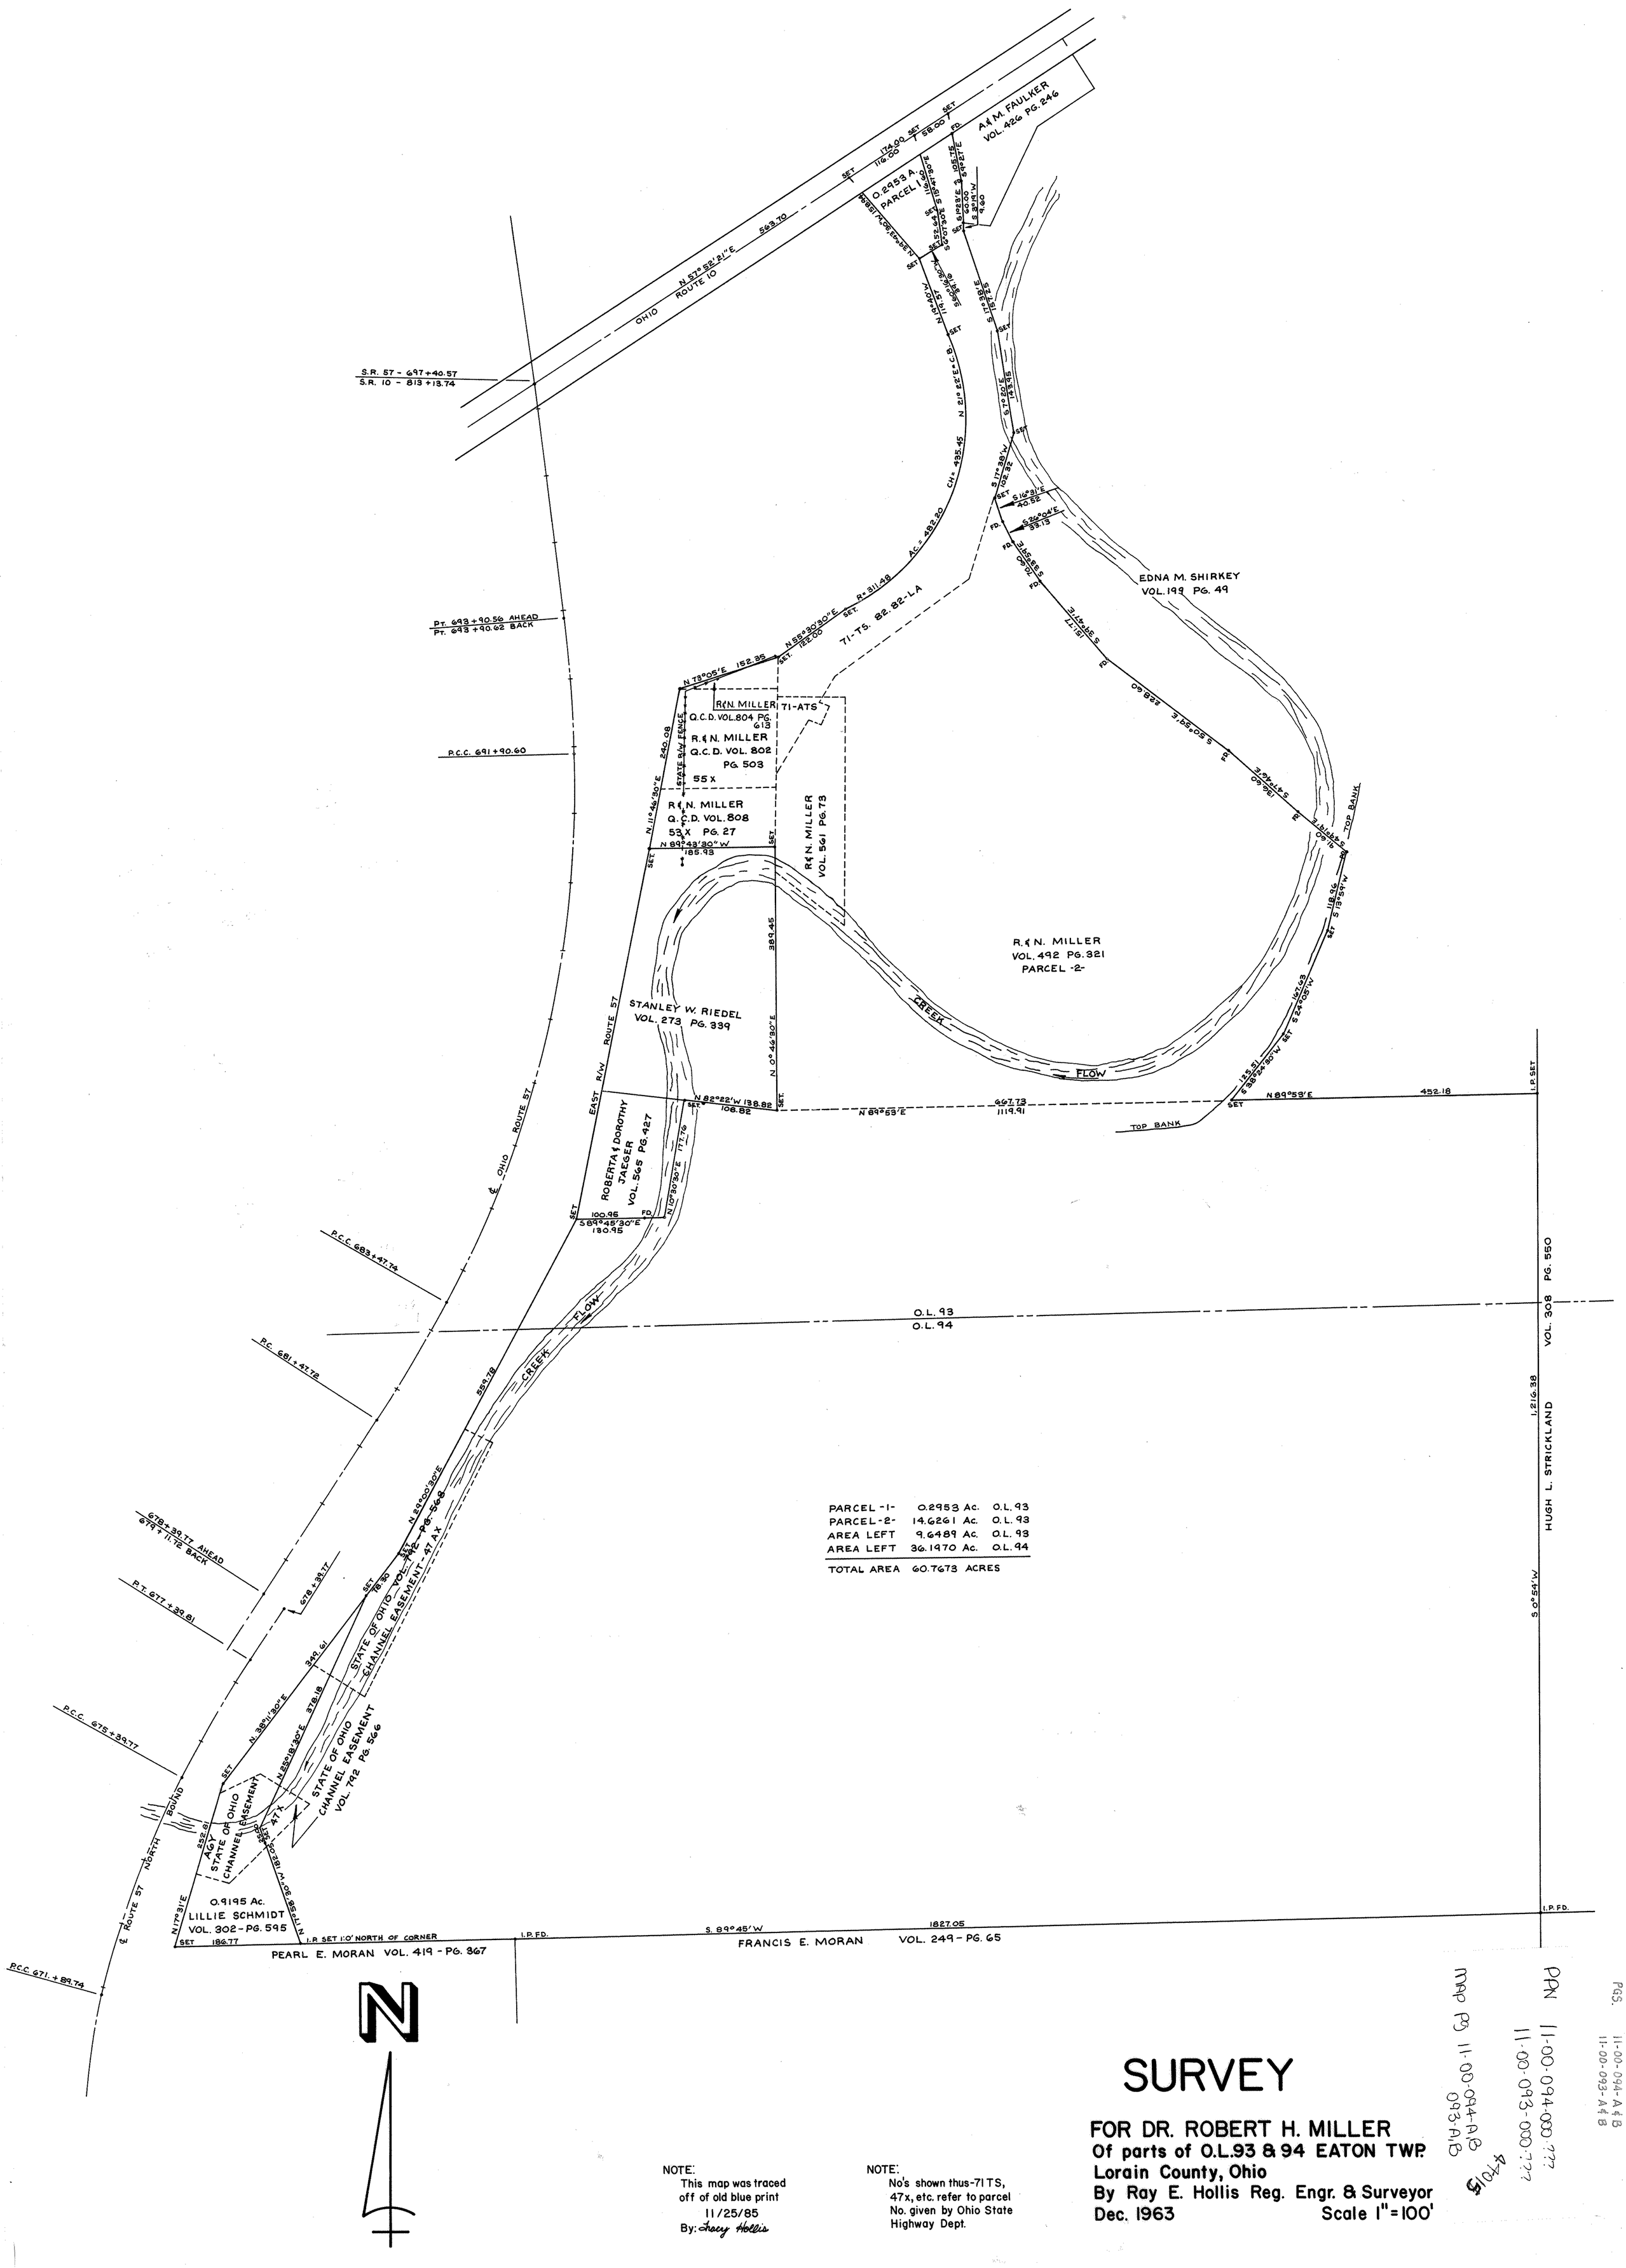

NOTE:
This map was traced off of old blue print
11/25/85
By: Tracy Hollis

NOTE:
No's shown thus-71 TS, 47x, etc. refer to parcel No. given by Ohio State Highway Dept.

SURVEY

FOR DR. ROBERT H. MILLER
Of parts of O.L.93 & 94 EATON TWP.
Lorain County, Ohio
By Ray E. Hollis Reg. Engr. & Surveyor
Dec. 1963 **Scale 1" = 100'**

PPN 11-00-094-000 ??? 11-00-093-000 ???
map PG 11-00-094-A,B 093-A,B
$470.15
PGS. 11-00-094-A & B 11-00-093-A & B