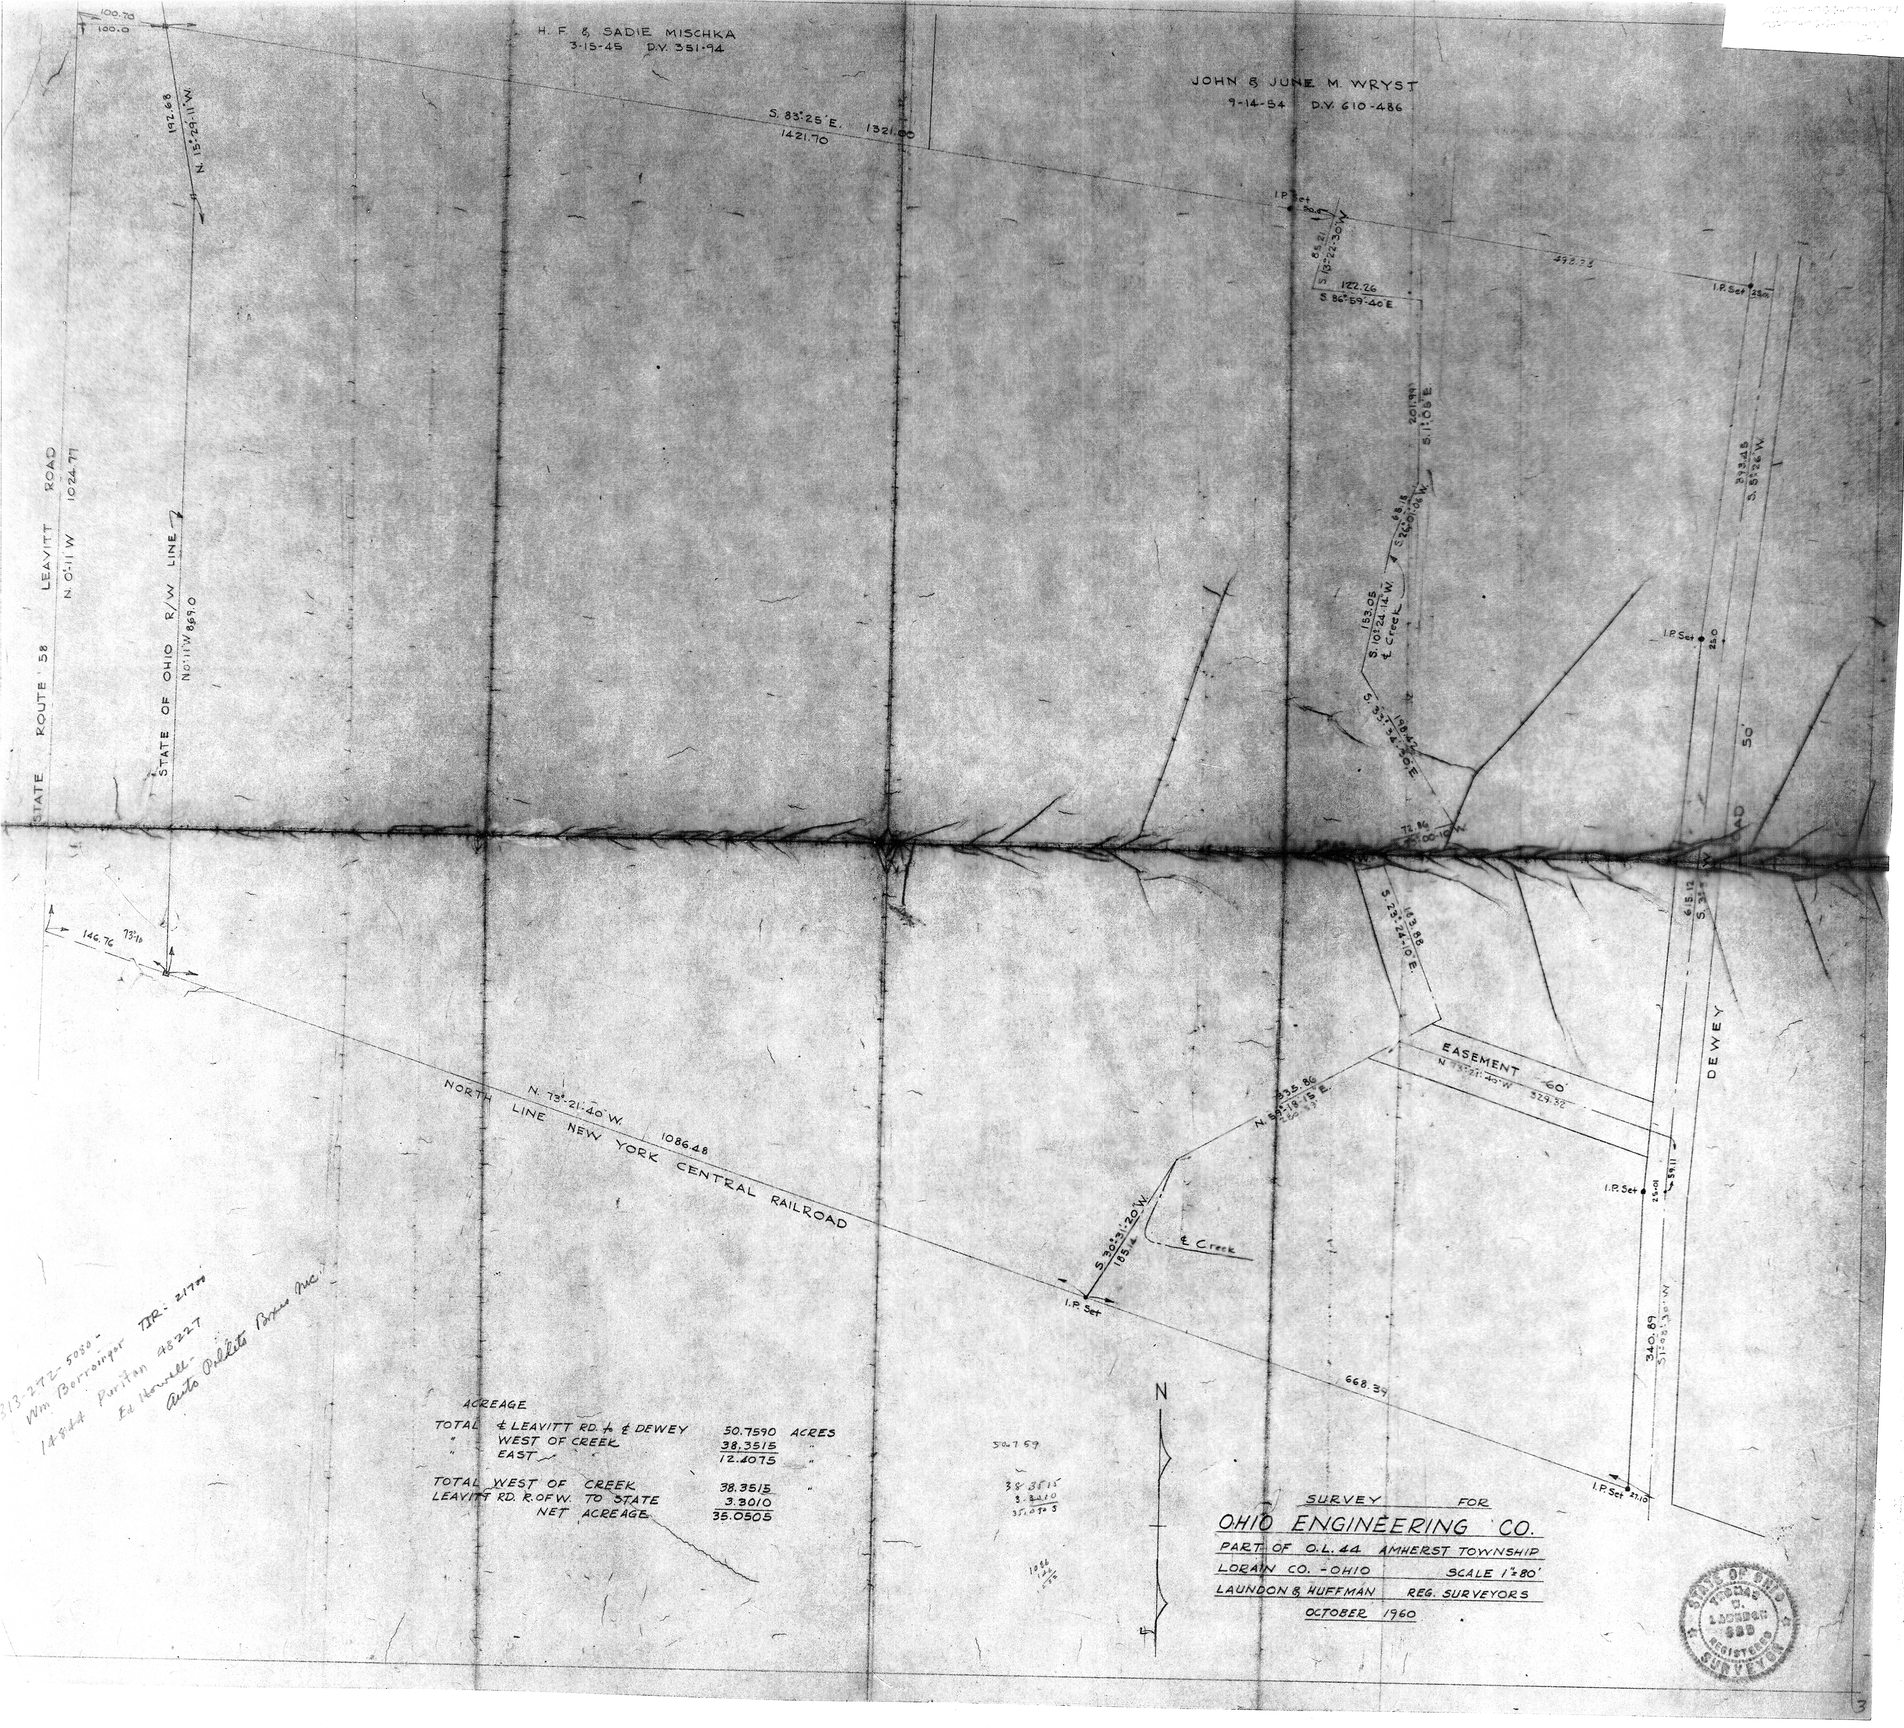
H. F. & SADIE MISCHKA
3-15-45 D.V. 351-94
JOHN & JUNE M. WRYST
9-14-54 D.V. 610-486
STATE ROUTE 58 LEAVITT ROAD
STATE OF OHIO R/W LINE
NORTH LINE NEW YORK CENTRAL RAILROAD
EASEMENT 60'
DEWEY
℄ Creek
I.P. Set
ACREAGE
TOTAL ℄ LEAVITT RD. & ℄ DEWEY 50.7590 ACRES
WEST OF CREEK 38.3515
EAST 12.4075
TOTAL WEST OF CREEK 38.3515
LEAVITT RD. R.OF W. TO STATE 3.3010
NET ACREAGE 35.0505
SURVEY FOR
OHIO ENGINEERING CO.
PART OF O.L. 44 AMHERST TOWNSHIP
LORAIN CO. - OHIO SCALE 1"=80'
LAUNDON & HUFFMAN REG. SURVEYORS
OCTOBER 1960
