gosnell / essinger / rettstatt / weithman / architects, inc.

busch corporate center · 6560 singletree drive · columbus, ohio

LAUNDON · SIMON · CAHL and ASSOCIATES
ENGINEERS SURVEYORS
504 MIDDLE AVENUE ELYRIA, OHIO 44035

TOPOGRAPHICAL SURVEY
AMHERST HOSPITAL ASSOCIATION
AMHERST OHIO

LEGEND

- FLAG POLE
- LIGHT POLE
- UTILITY POLE
- GAS SERVICE VALVE (CURB STOP)
- WATER SERVICE VALVE (CURB STOP)
- WATER LINE VALVE
- HYDRANT
- MANHOLE
- CATCH BASIN
- DRAIN
- MAIL BOX
- TRAFFIC SIGNAL

SIGNS

- STOP SIGN
- ONE WAY ONLY
- OTHERS

ONE - DO NOT ENTER
HZ - HOSPITAL ZONE
NO PK. - NO PARKING
SSZ - SLOW-SCHOOL ZONE
D.P.O. - DOCTOR PARKING ONLY
SS - STREET NAME SIGN
N.T.T - NO THRU TRUCKS
1 HR. PK - ONE HOUR PARKING

TREES

- ALL TREES
- A - ASH
- AP - APPLE
- B - BIRCH
- CE - CEDAR
- C - CHERRY
- M. - MAPLE
- P - PINE
- W - WALNUT
- SHRUB
- HEDGE

UTILITIES

COLUMBIA GAS OF OHIO INC.
741 BROADWAY
LORAIN, OHIO 44052
AC 216 282-9181

LORAIN TELEPHONE COMPANY
203 9th STREET
LORAIN, OHIO 44052
AC 216 244-8100 BUSINESS OFFICE
244-8330 ENGINEERING

CITY OF AMHERST, OHIO
LIGHT, SEWER, WATER & STREET DEPTS.
647 PARK AVENUE
AMHERST, OHIO 44001
LIGHT DIV. AC 216 988-4224
SEWER DEPT. " "
WATER DEPT. " "
SEWER AND WATER DEPARTMENT GARAGE
318 MAPLE ST.
AC 216 988-7625

ADD 600.00 TO ELEVATIONS SHOWN FOR U.S.G.S. DATUM.

NOTE -

THE INFORMATION SHOWN HEREON IS DERIVED FROM A SURVEY DONE AS DILIGENTLY AS POSSIBLE. HOWEVER, THIS FIRM OF LAUNDON·SIMON·CAHL & ASSOC. INC. WILL NOT BE RESPONSIBLE FOR OLD SEWERS, SERVICES ETC. NOT SHOWN DUE TO LACK OF CITY OR UTILITY COMPANY RECORDS AND/OR UNAVAILABILITY IN THE FIELD.

SPREAD SHOWN FOR TREES IS TO SCALE

POWER SUPPLY - PRIMARY - 4160 VOLTS
(WILL BE CHANGED TO 12,500 VOLTS)

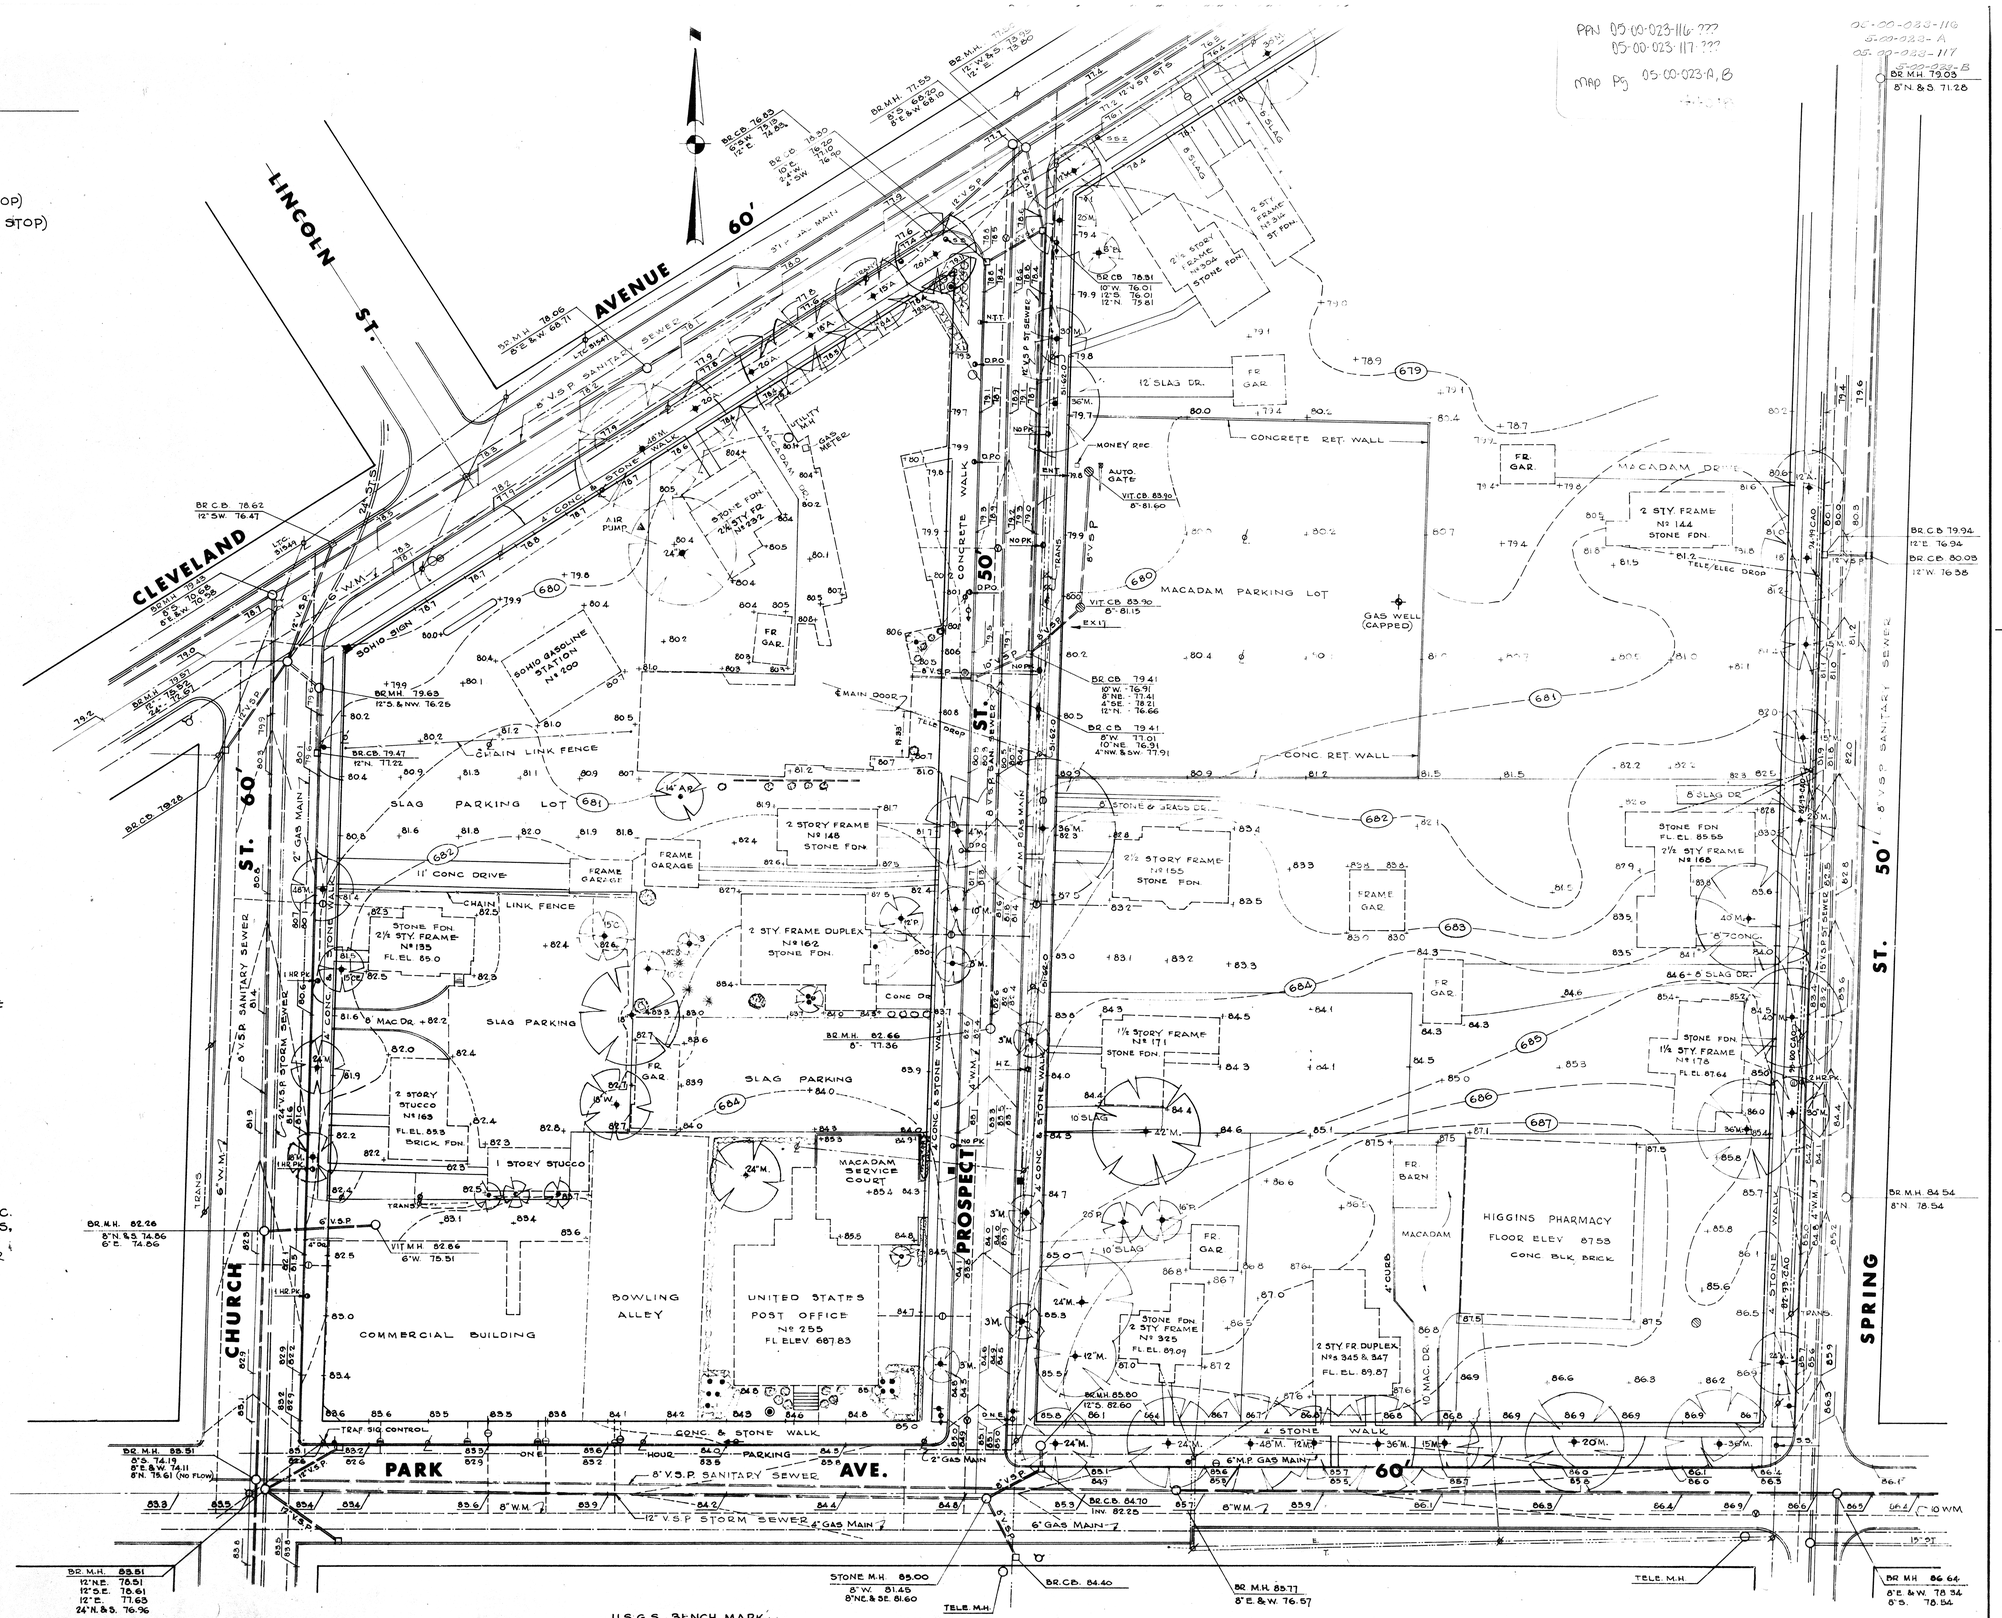

U.S.G.S. BENCH MARK
CHISEL MARK IN S.W. COR. OF 1st MARBLE STEP AT POST OFFICE ENTRANCE - ELEVATION 685.30

JOB Nº 75-383