11-00-079-000
11-00-080-000
11-00-079-A
11-00-080-A

44021

PPN 11-00-079-000, 11-00-080-000, 11-00-079-A & 11-00-080-A

FRANK & CAROL WESTON
11-23-56 D.V. 613-282

WELLS & GERTRUDE B. WESTON
4-10-41 D.V. 311-463

New outlet 893.5

94.9 TB
93.4 Edit

I.P. Set

N. 89° 17' 36" E.
2755.56

I.P. Set

8" WM.

8" SAN. 0.36%

798.0

MH 79135 800.0

W O O D S

8" WM.

980.24 O.L. 79 O.L. 62 South

6" WM.

VILLAGE OF GRAFTON NORTH CORPORATION LIMIT

N. 89° 43' 50" E.
2756.61

692.82 N. 0° 06' 10" E.

DURKEE ROAD 60' (Proposed extention 8" San. sewer)

R.P. Spk. fd.

PROPOSED LIFT STATION

FORCE MAIN Easement of W.M.

Proposed extention of W.M.

10' SAN. 0.36%

42" @ 0.20%

ditch

36" @ 0.46%

6" WM.

8" SAN. @ 0.36%

799.65

796.00

795.00

783.50

785.20

782.9

MH

9+05

Milk House

10' Easements on Storm Sewers

8" SAN. @ 0.36%

799.5

797.00

10+05

6" WM.

Lane

802.0

805

803

Ex. ditch

I.P. Set

792.39

800.0

8" SAN. 0.86%

1666.47 S. 54° 31' 30" W.

NEW YORK CENTRAL R.R. 100'

Ex. 8" SAN.

NOVAK RD

I.P. Fd.

792.72 E.

8" WM.

B.M. TOP NUT ON HYDRANT
El. 803.65

CB 793.6

8" SAN. 0.36%

MH 14-23

798.80

30" CMP.

97.10

8" SAN. 0.36%

8" WM.

804.10

806

MH 80026

796.0

8" WM.

507.67 N. 0° 18' 50" W.

8" SAN. 0.36%

795.30

802.50

805

6" WM.

2T Sts. @ 2nd

799.1 799.3

1392.67 S. 87° 39' W.

98.6 Edit

I.P. fd.

2'-2' BOX CULVERT

ROY C. & SALLY MEYER
3-14-57 D.V. 690-502

MAP LEGEND

- O Manhole
- Direction of Flow
- San. Sewer
- Water Main
- Storm Sewer
- ⊕ ℄ Street Grade
- Contour-line existing

107.8831 Acres

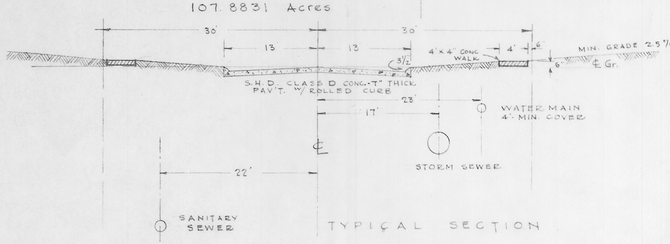

TYPICAL SECTION

KINTER'S SUNNY ACRES
SURVEY FOR JOHN B. & IVAH M. KINTER
O.L. 79 & 80 EATON TWP. LORAIN COUNTY, OHIO
VILLAGE OF GRAFTON
SCALE 1" = 100' APRIL, 1964
LAUNDON & HUFFMAN REG. SURVEYORS
JOHN B. KINTER SUBDIVIDER

BUILDING SETBACK 40' FROM R/W
CORNER LOTS 15' SIDE YARD

ZONING - RESIDENTIAL R-1A

28