11-00-054-000-030
11-00-054-000-035
11-B

PPN 11-00-054-000-030
035

MAP Pg 11-B

44037

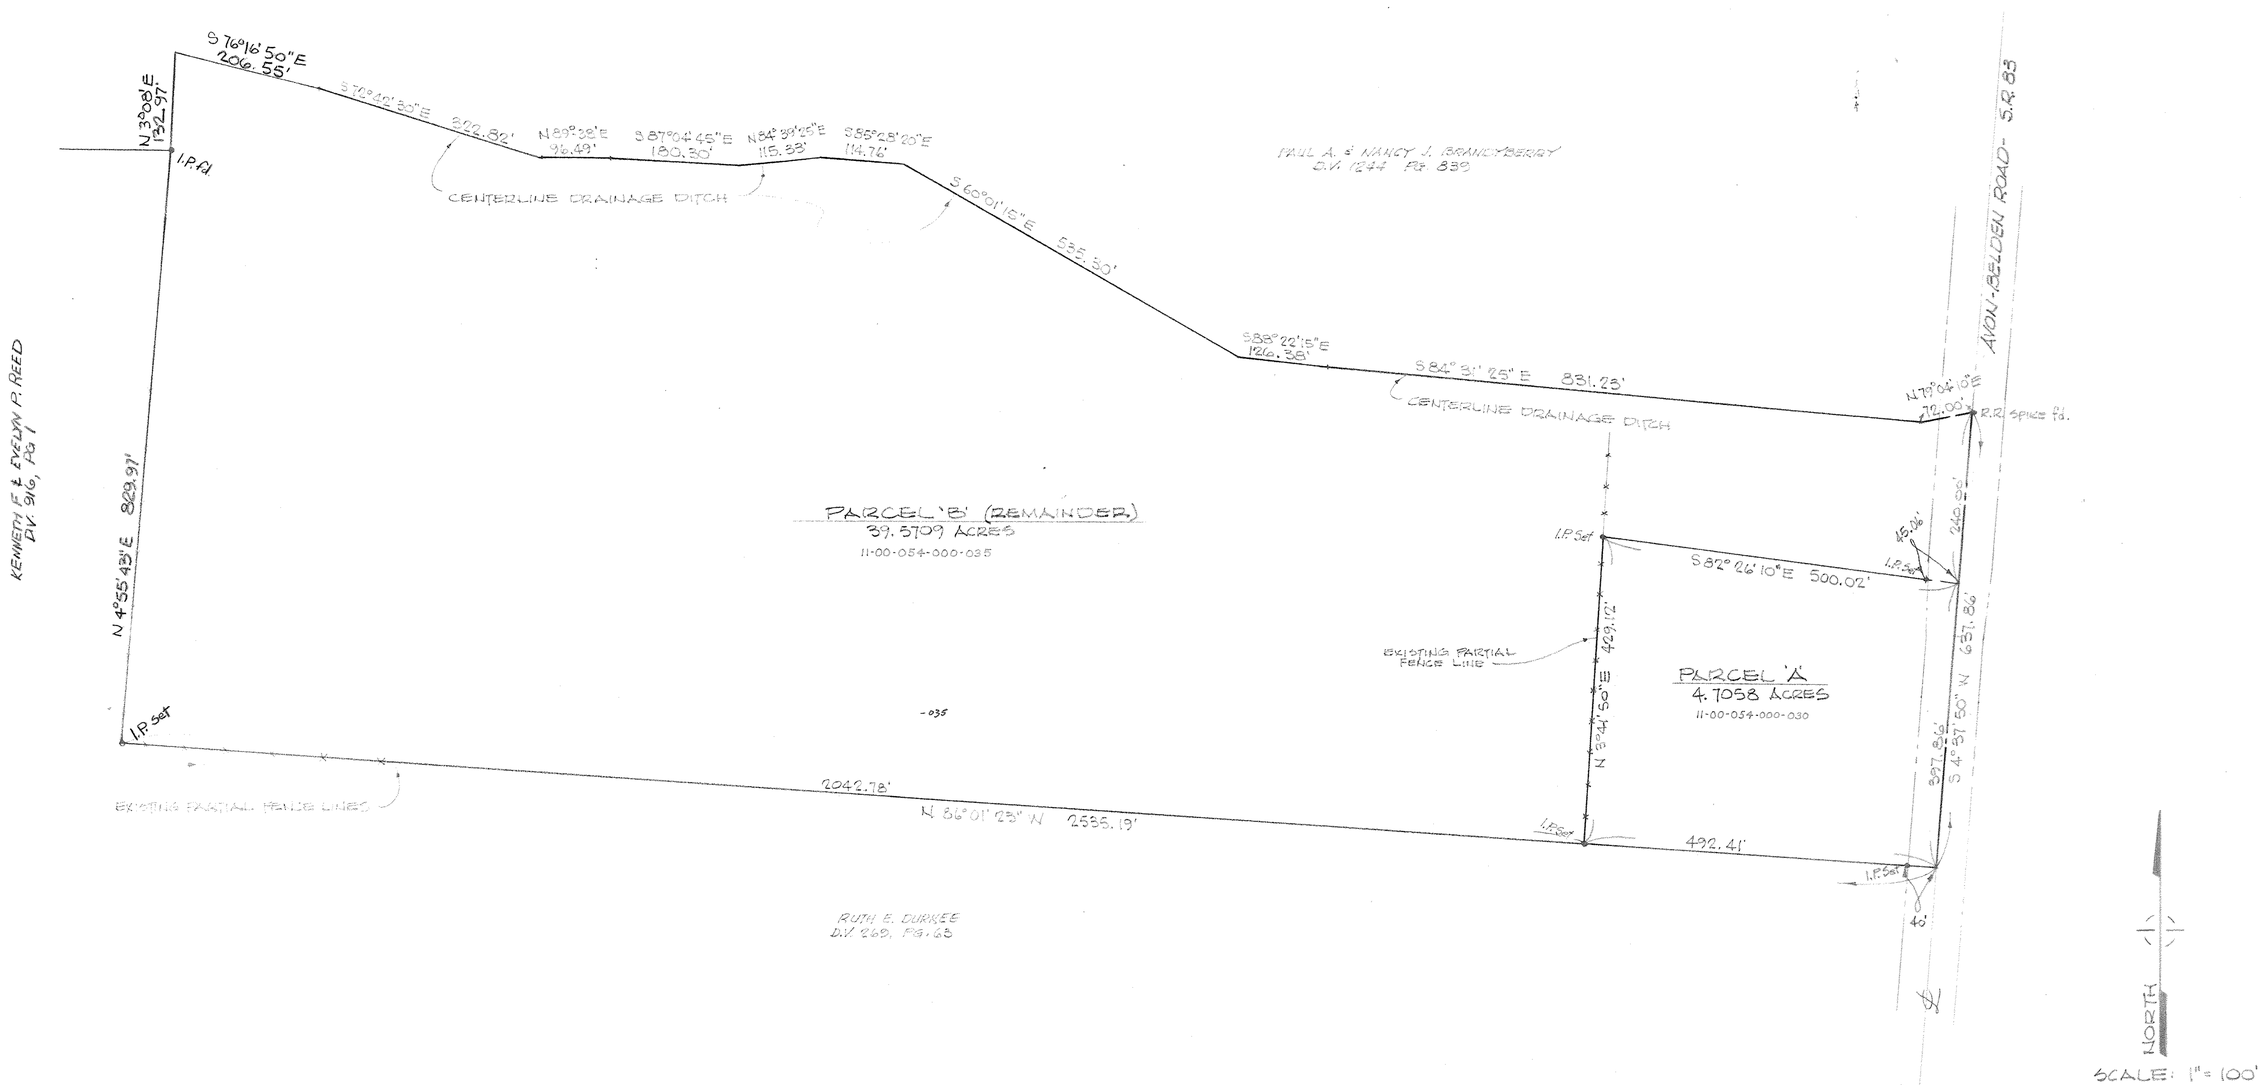

MAP of SURVEY and PROPOSED PARCEL SPLIT

PREPARED FOR JAMES E. COBB

PART of ORIGINAL EATON TOWNSHIP LOT No. 54
TOWNSHIP of EATON, LORAIN COUNTY, OHIO

McGLINCHY and ASSOCIATES INC.
PROFESSIONAL ENGINEER and SURVEYORS
538 W. BROAD ST. ELYRIA, OHIO
NOVEMBER, 1979 #796019

11-B