5-00-044-000-045
5-C

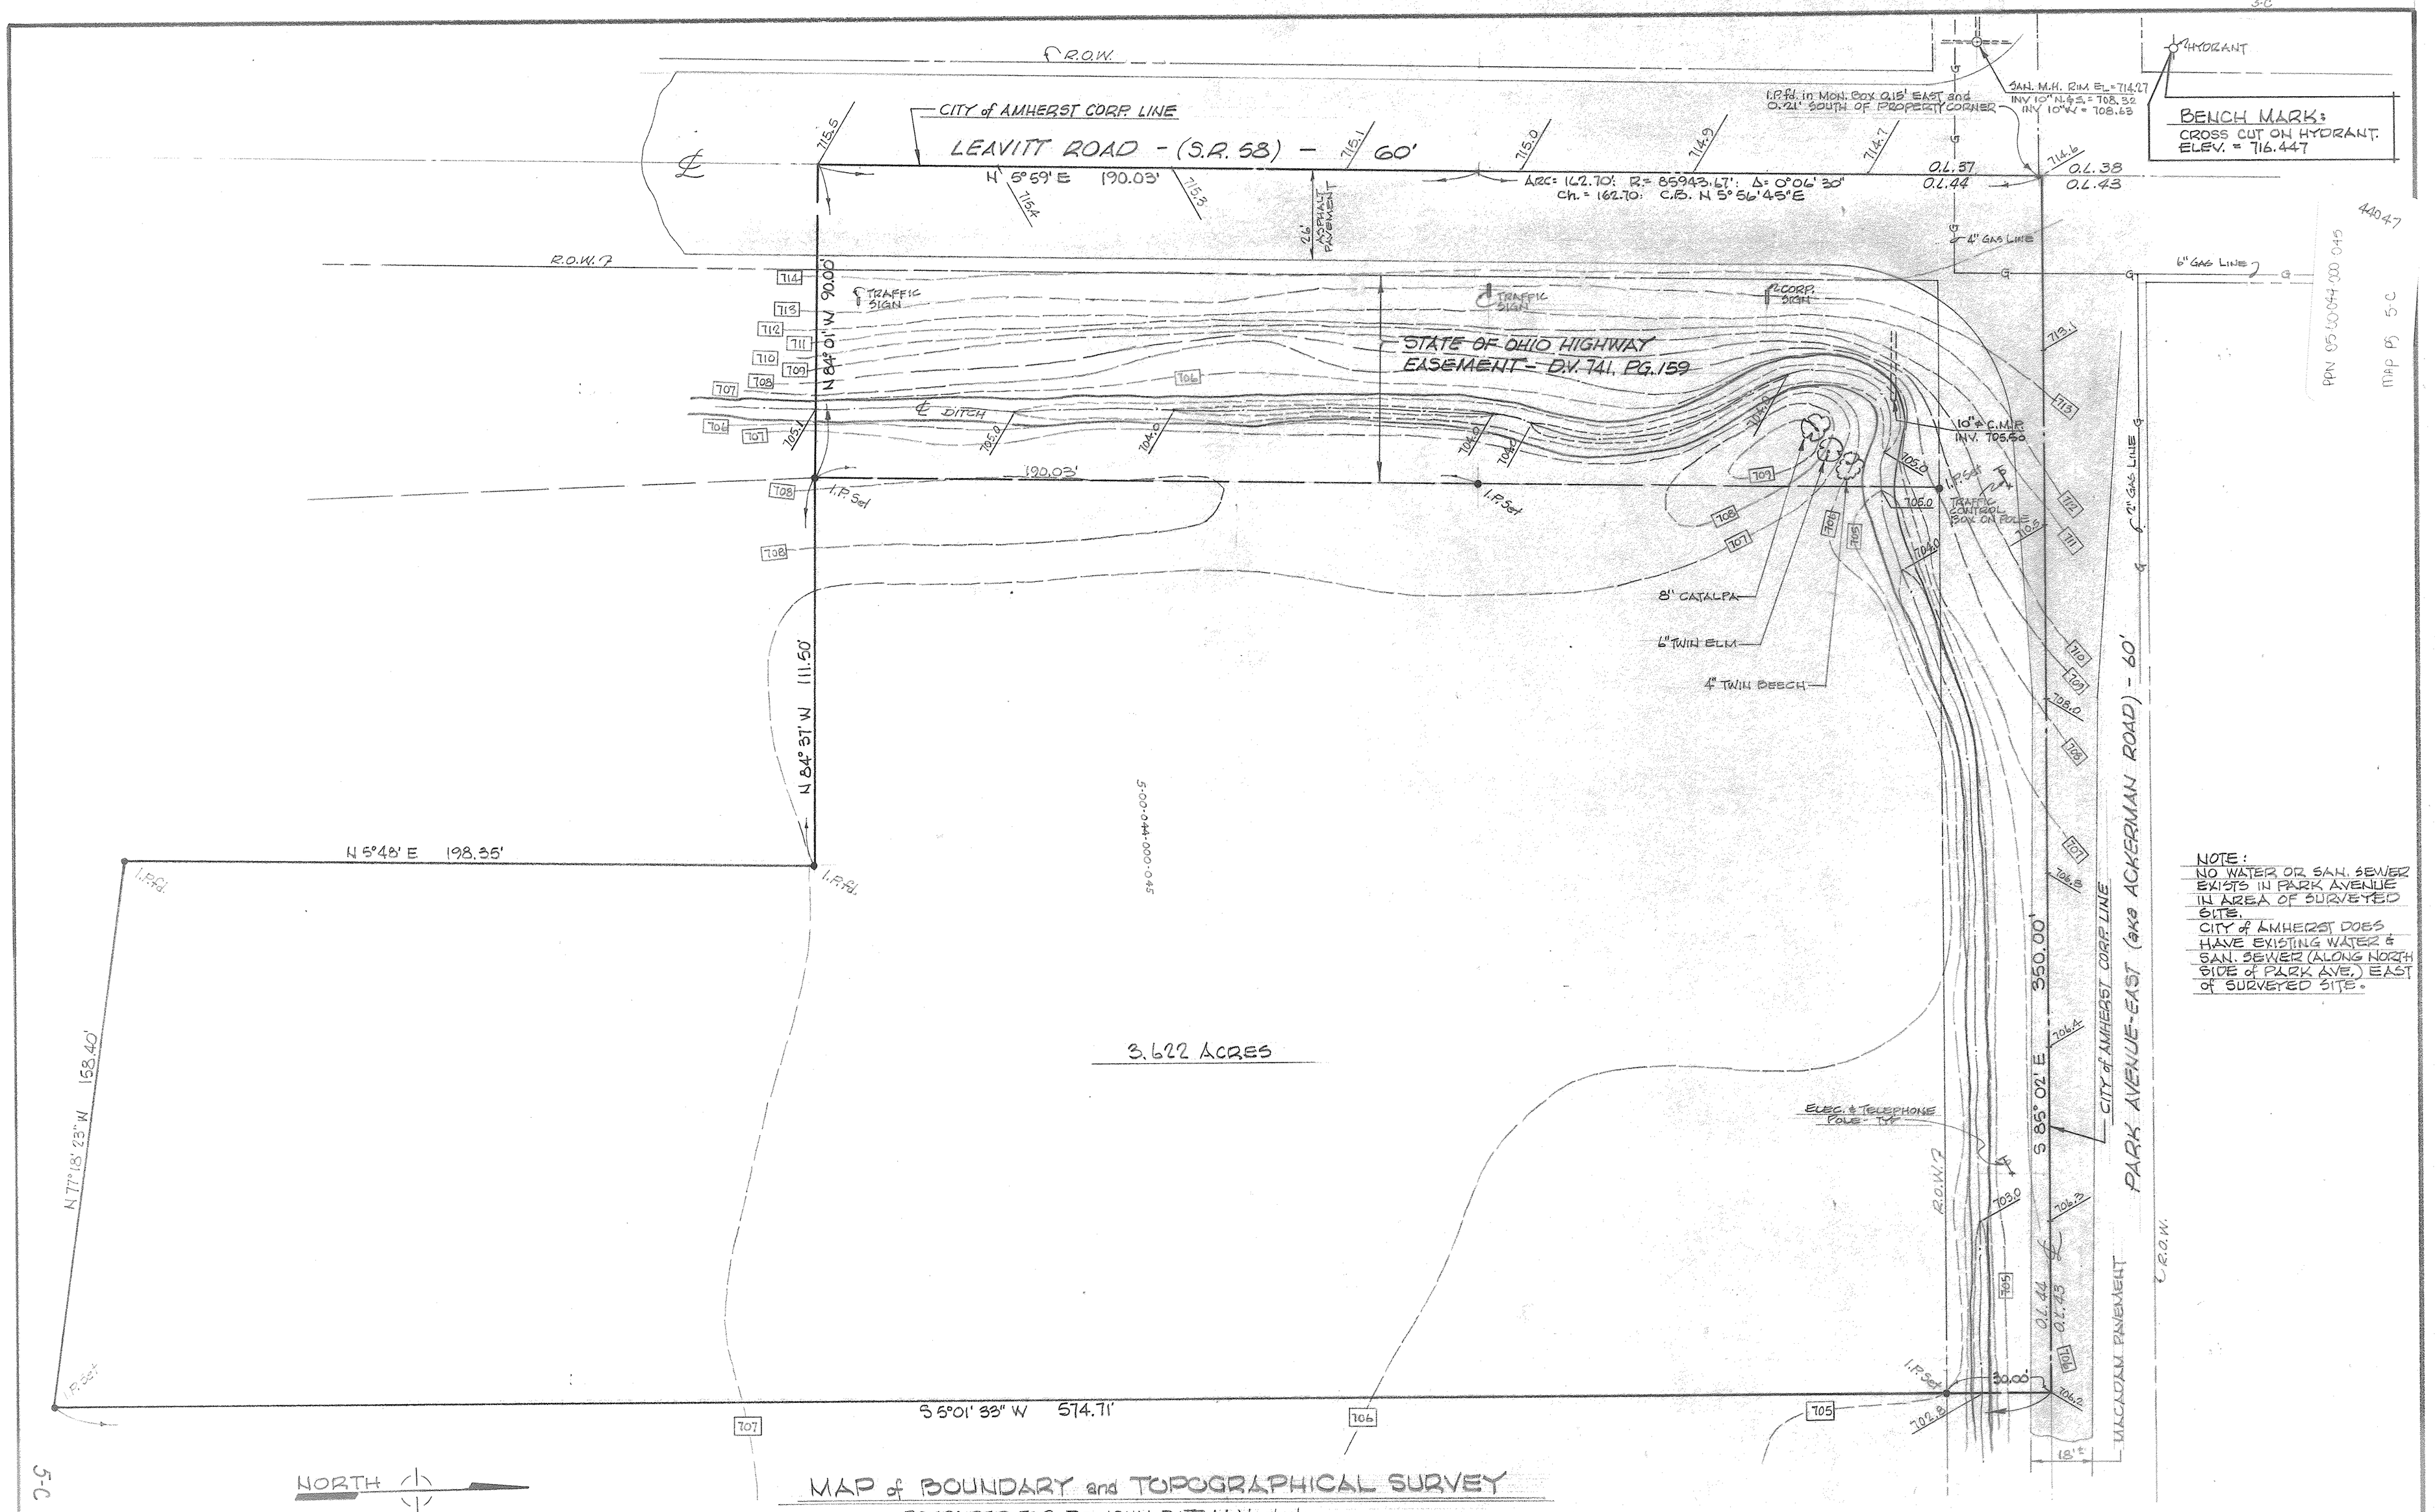

NOTE:
NO WATER OR SAN. SEWER EXISTS IN PARK AVENUE IN AREA OF SURVEYED SITE.
CITY of AMHERST DOES HAVE EXISTING WATER & SAN. SEWER (ALONG NORTH SIDE of PARK AVE.) EAST of SURVEYED SITE.

NORTH

SCALE: 1" = 20'

MAP of BOUNDARY and TOPOGRAPHICAL SURVEY

PREPARED FOR DR. JOHN BITTMAN et. al.
PART of ORIGINAL AMHERST TWP. LOT No. 44
TOWNSHIP of AMHERST, LORAIN COUNTY, OHIO

McGLINCHY and ASSOCIATES INC.
PROFESSIONAL ENGINEER and SURVEYORS
538 WEST BROAD ST. ELYRIA OHIO
AUGUST, 1979 #795637

5-C