PPN 07-00-021-117-015 061 004

7-00-021-C
07-00-021-117-015, -061, -004

MAP PG 7-00-021-C 44048

PREPARED BY:
MARTINI-HAPONEK & ASSOC.
SURVEYORS
N. RIDGEVILLE, O

STATE OF OHIO
DANE A. HAPONEK
S-6211
REGISTERED SURVEYOR

SURVEY

OF PART OF

ORIGINAL RIDGEVILLE TWP.
LOT No. 21

CITY OF N. RIDGEVILLE COUNTY OF LORAIN

STATE OF OHIO

DATE: MAY 1985
SCALE: 1" = 60'

PREPARED FOR:
BOARD OF EDUCATION OF N. RIDGEVILLE
CITY SCHOOL DISTRICT
AND
MICHAEL ZUNICH
ENGINEER
N. RIDGEVILLE, O

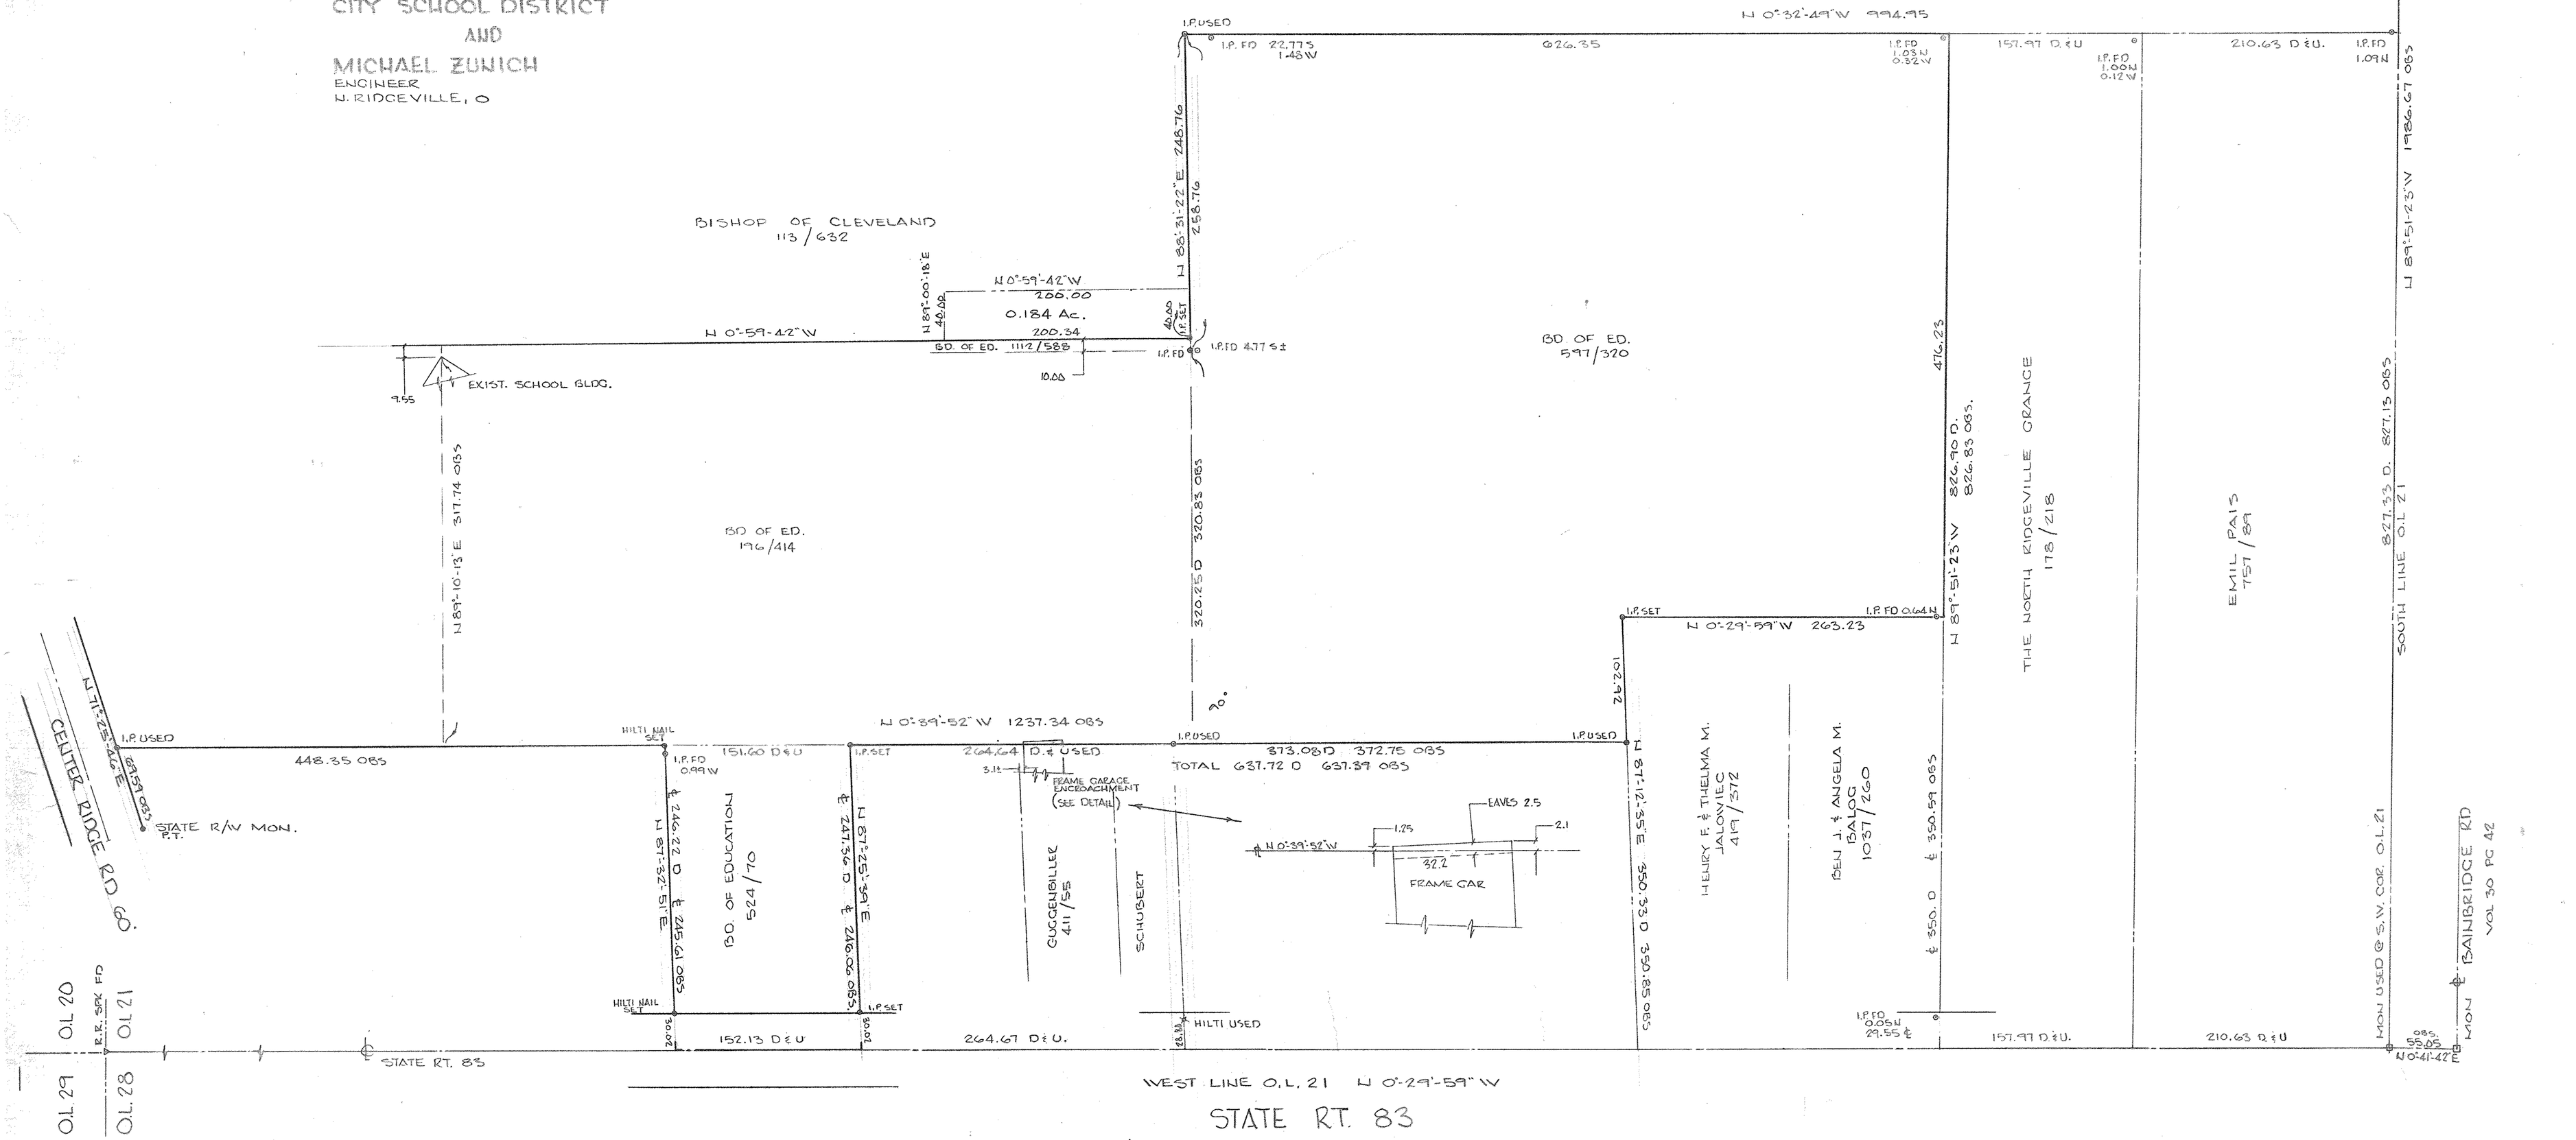

85-43