9-00-084-101
9-00-084-A

PPN 09-00-084-101-???

MAP PG 09-00-084-A
44062

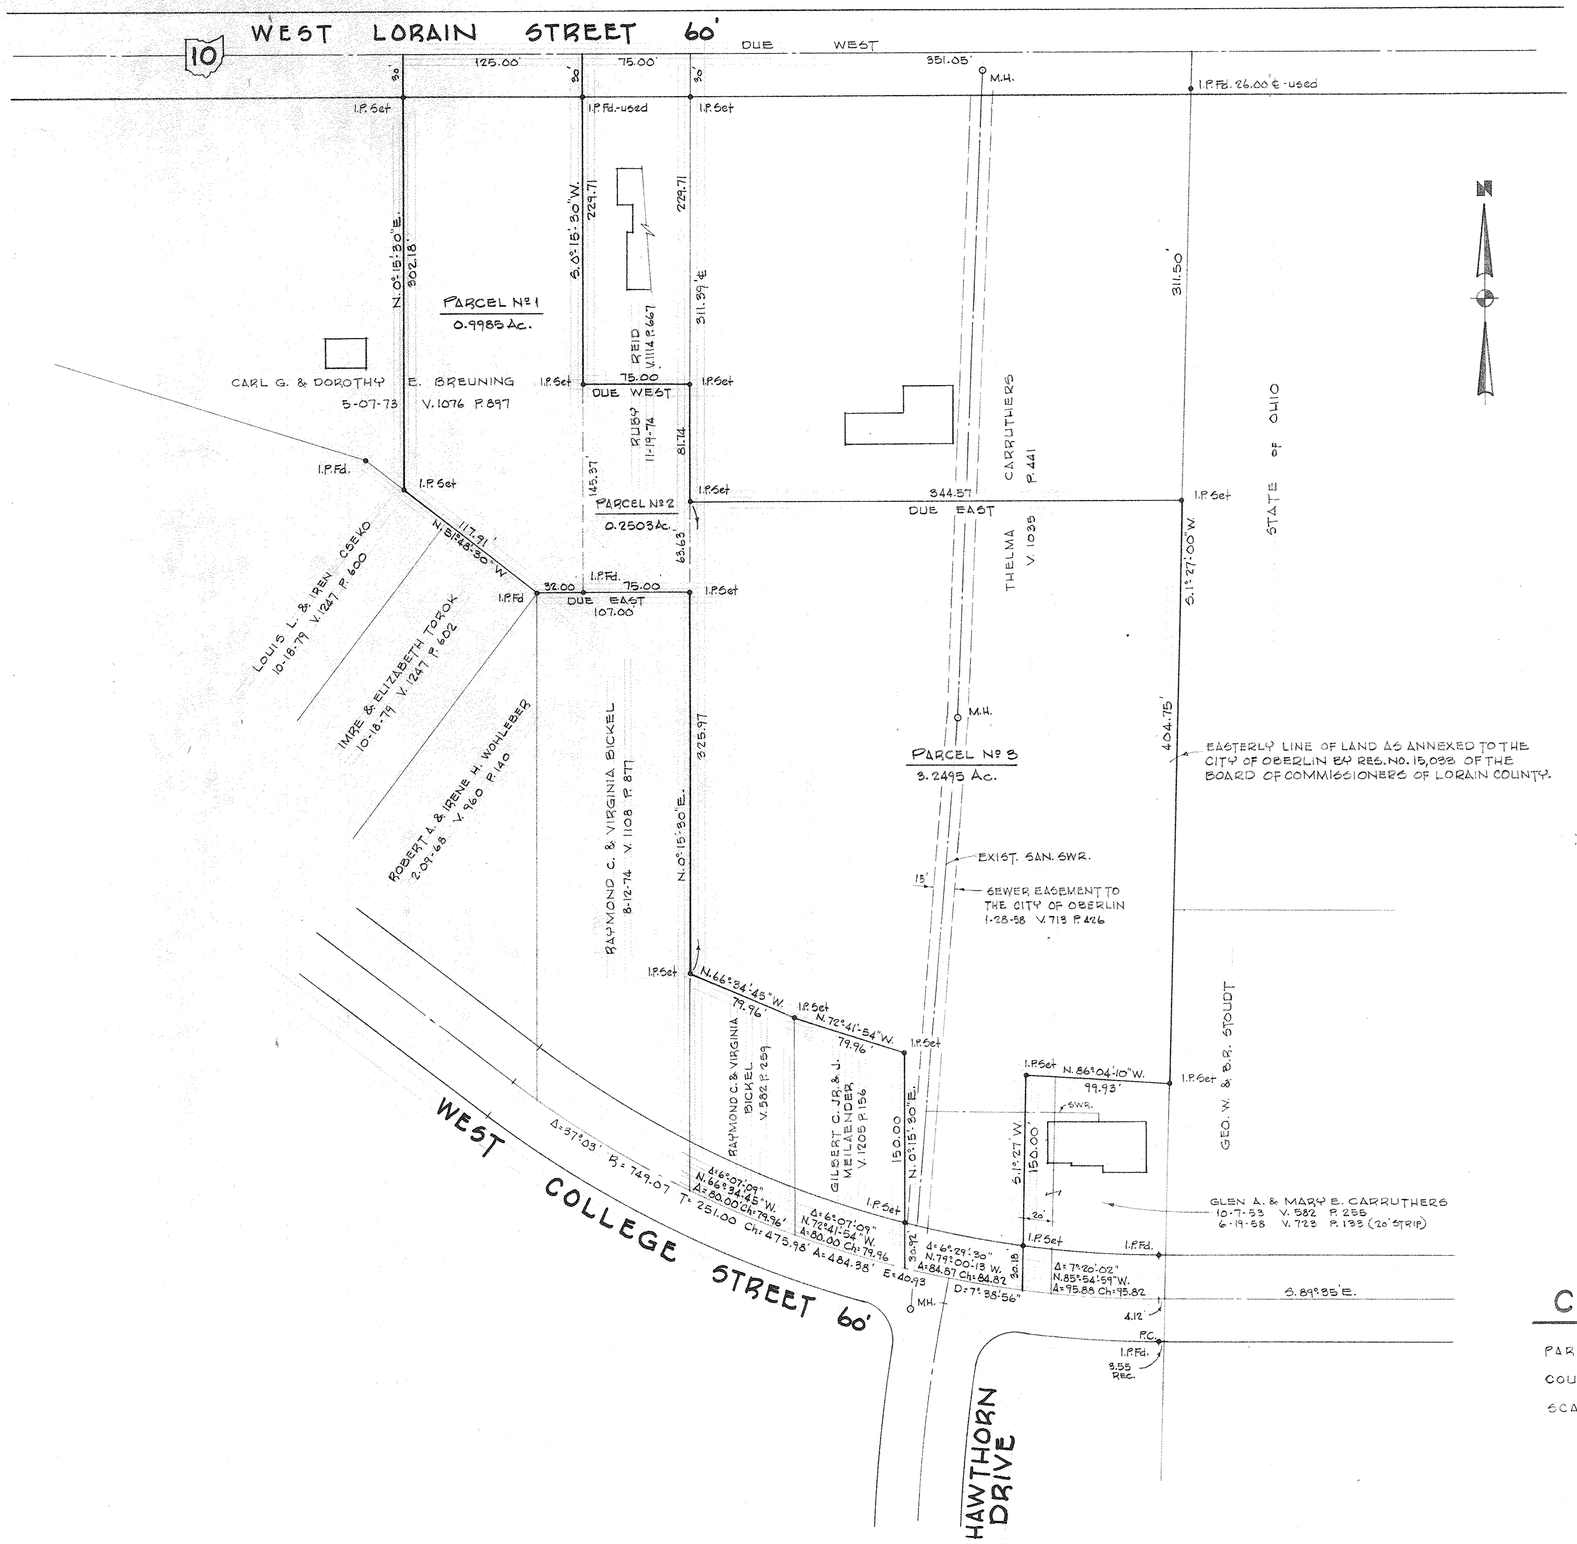

SURVEY FOR

CARDINAL INDUSTRIES

PART OF O.L. 84 RUSSIA TOWNSHIP — CITY OF OBERLIN

COUNTY OF LORAIN — STATE OF OHIO

SCALE 1"=50' — NOVEMBER 3, 1981

LAUNDON • SIMON • CAHL & ASSOC. INC.
ENGINEERS SURVEYORS
504 MIDDLE AVE. ELYRIA, O. 44035

JOB NO. 81-1093