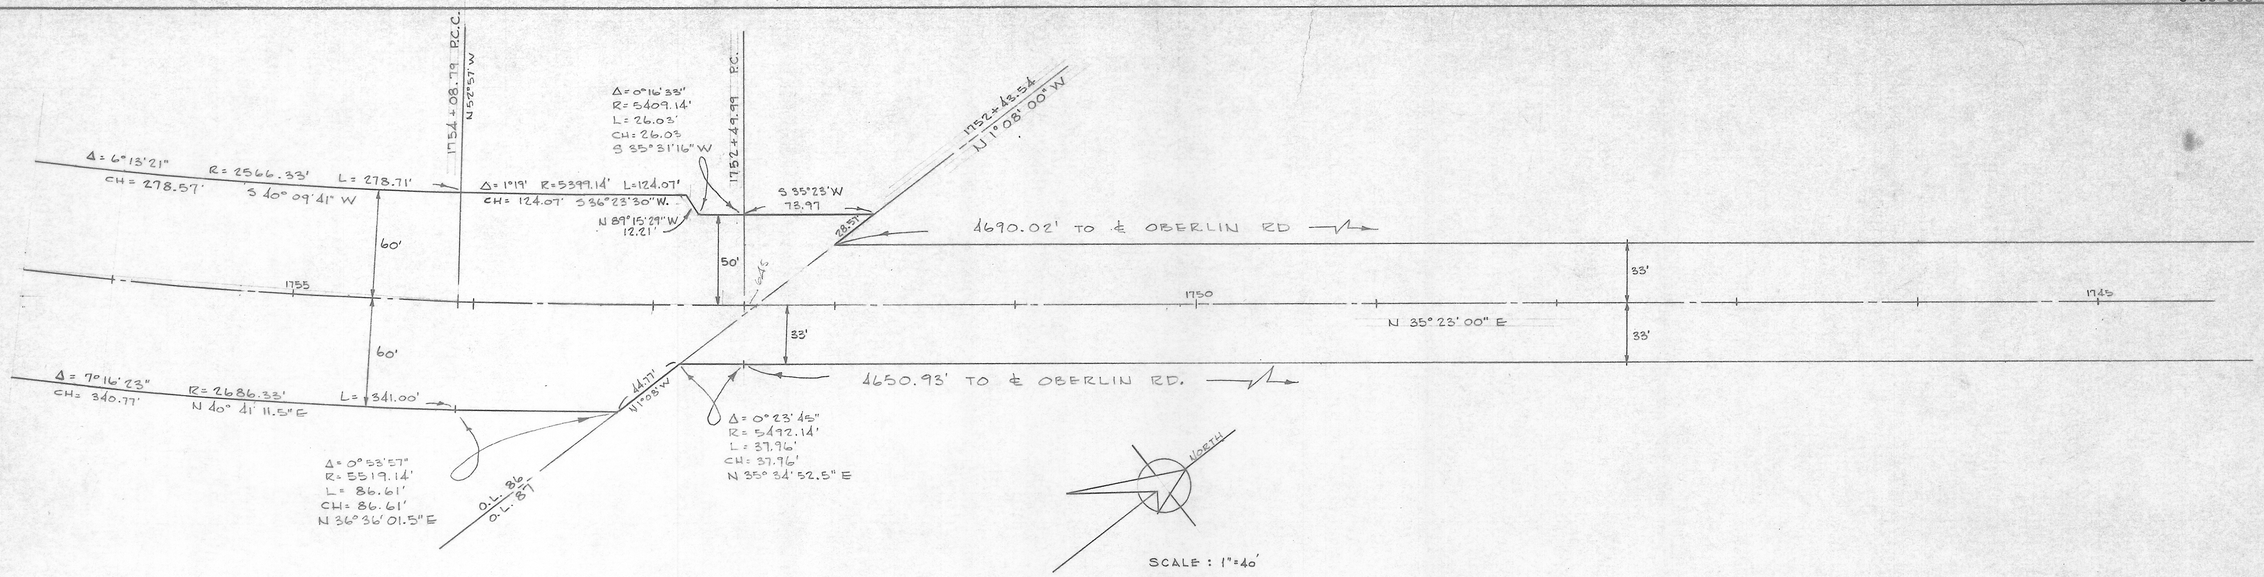

SCALE : 1" = 40'

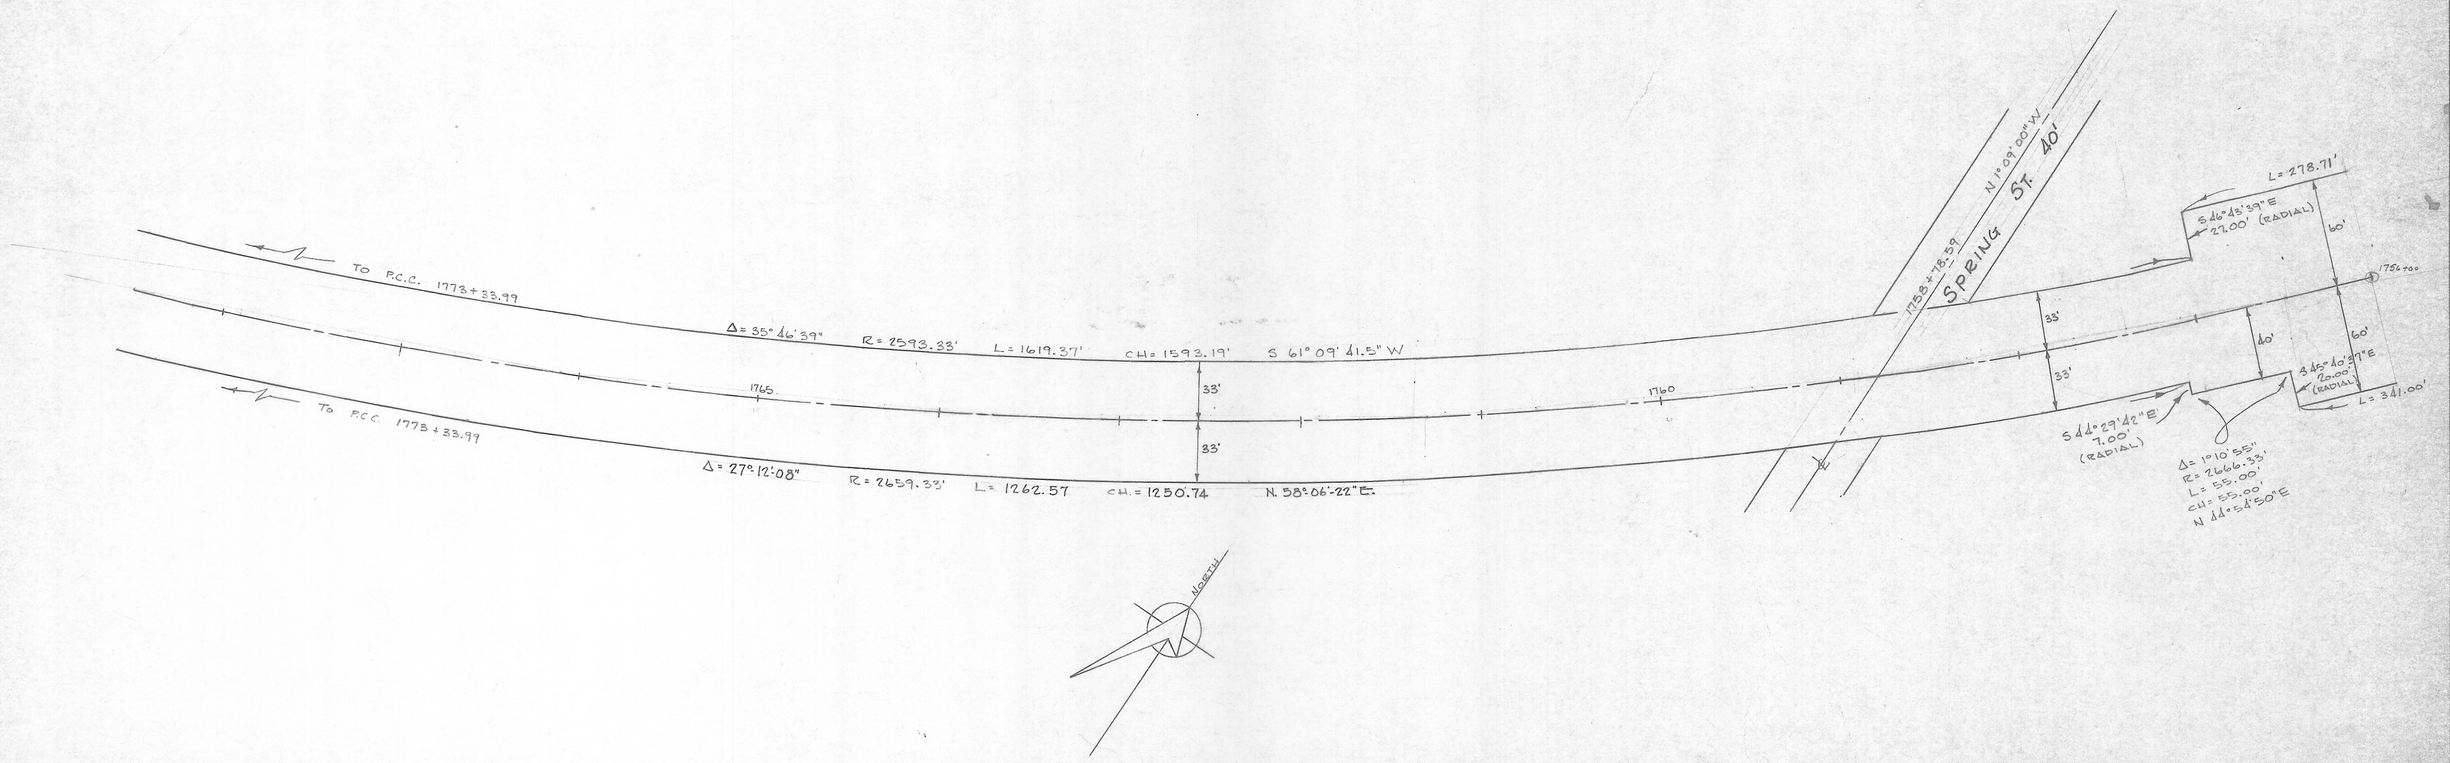

6LGHD
NEWKIRK LEAFPRINT