LORAIN COUNTY SURVEY BANK

11-00-100-A
11-00-100-104-

PPN 11-00-100-104-???

MAP Pg 11-00-100-A
44081

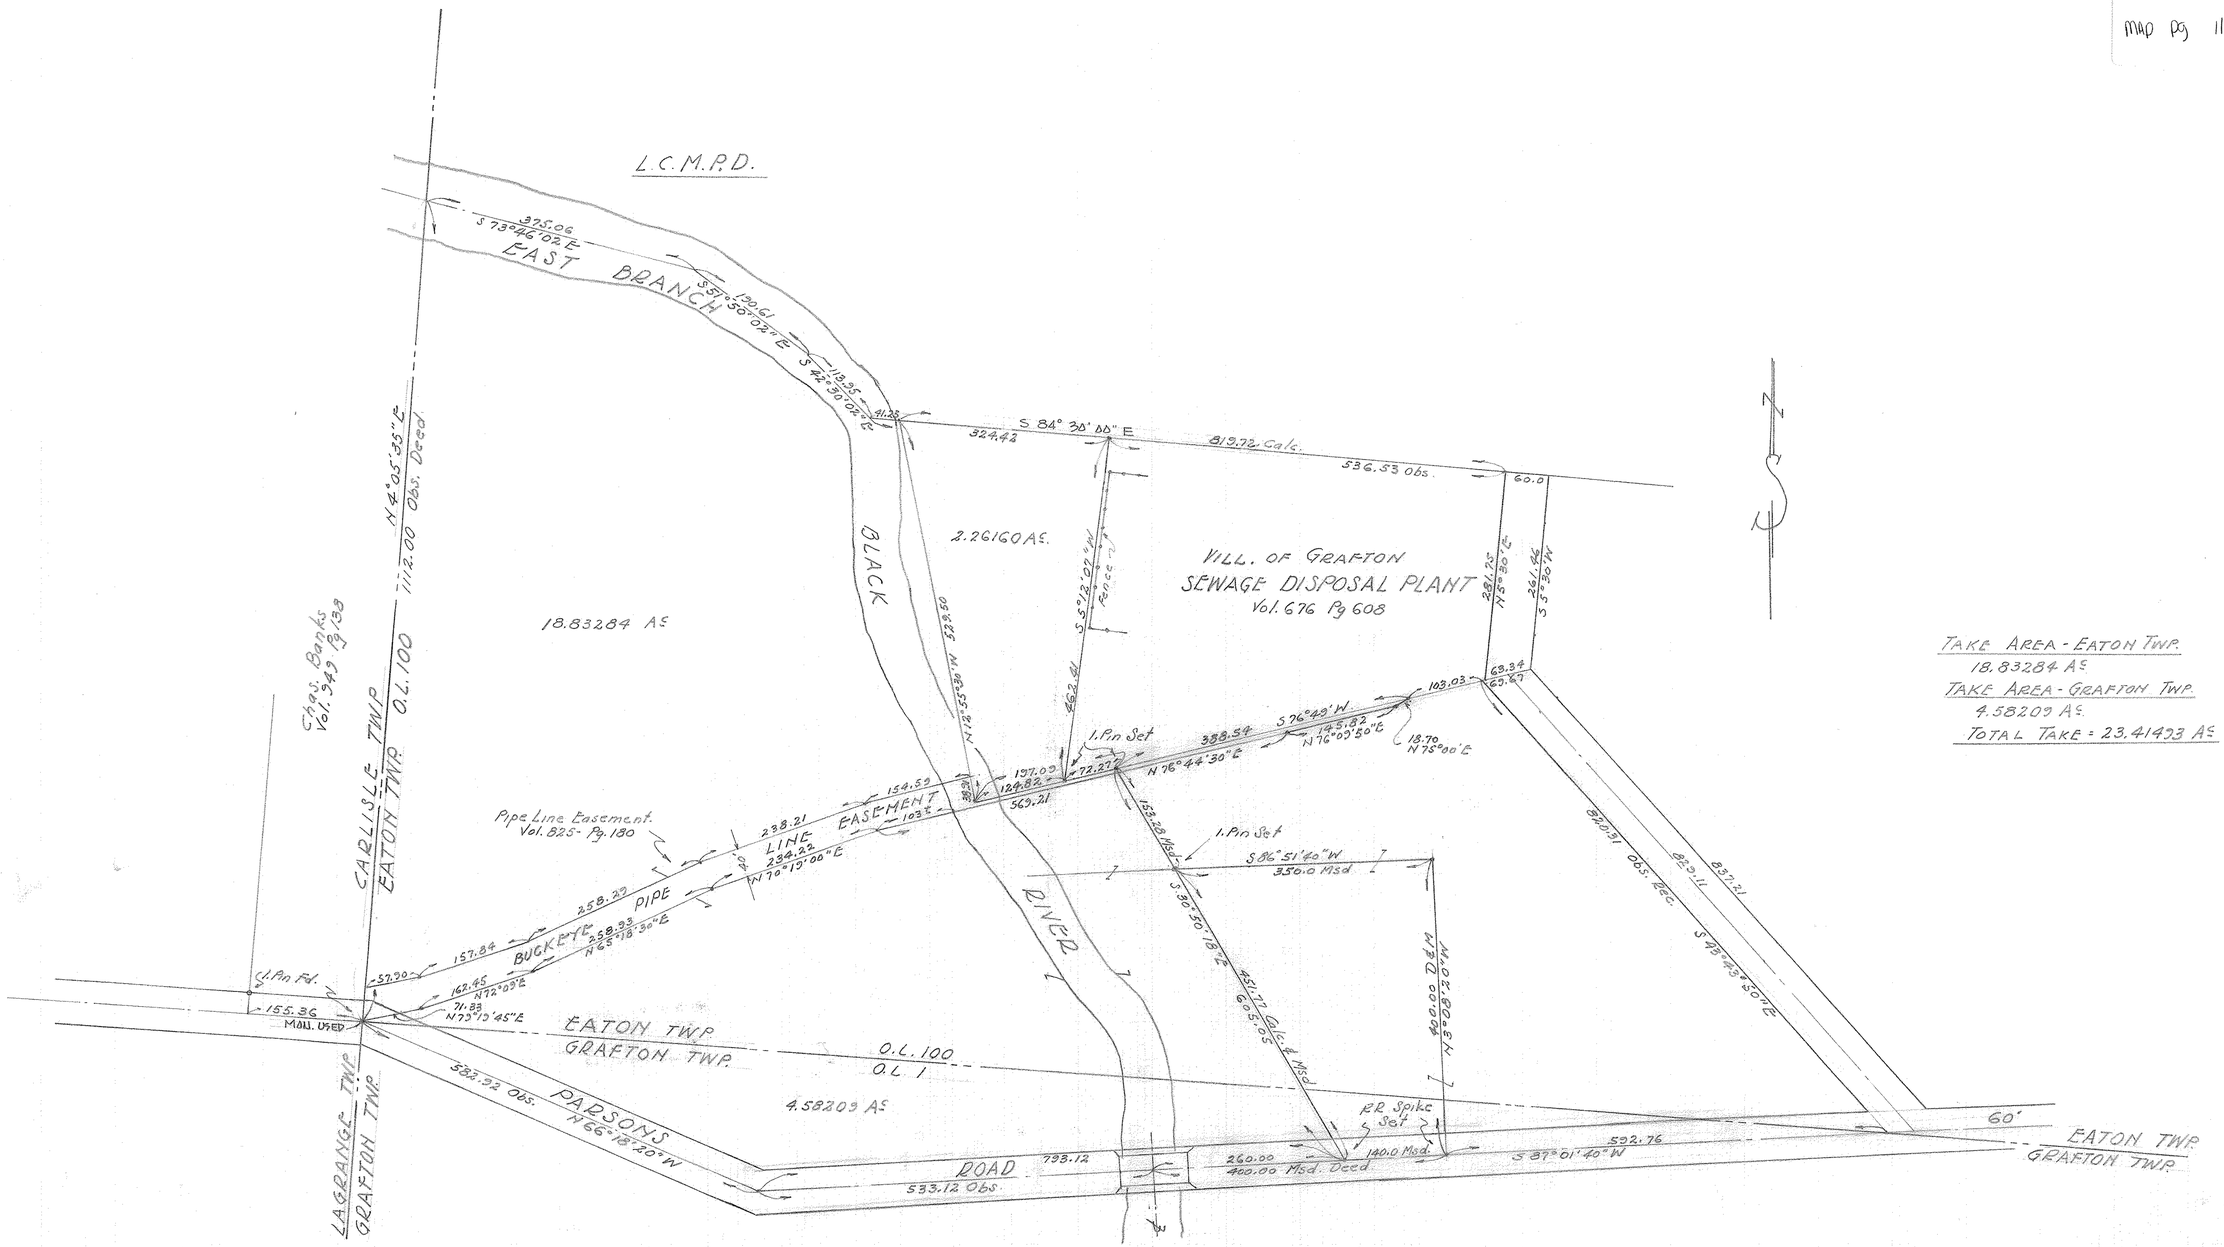

TAKE AREA - EATON TWP.
18.83284 AS
TAKE AREA - GRAFTON TWP.
4.58209 AS
TOTAL TAKE = 23.41493 AS

STATE OF OHIO
JOHN L. MENO
3662
REGISTERED SURVEYOR

REVISED 2-6-73

LORAIN COUNTY METROPOLITAN PARK DISTRICT
LAND ACQUISION SURVEY

SCHAFER, HURA & ASSOCIATES, INC.
ENGINEERS AND SURVEYORS
4370 OBERLIN AVE.
LORAIN, OHIO

McALPIN - SURVEY
PARSONS ROAD
GRAFTON - OHIO

ORIGINAL LOT	1 & 100	DATE	2-6-73
TOWNSHIP	GRAFTON-EATON	SCALE	1" = 100'
CITY OF	GRAFTON	FIELD BOOK	219 - Pg. 111-115
COUNTY OF	LORAIN	DRAWN BY	JLM.
STATE OF	OHIO	CHECKED BY	JFR
N. O.	1685-4	FILE NO.	11-100