9-00-086-A

09-00-086-102-101, -104

PPN 09-00-086-102-101
104

44090

Map pg 09-00-086-A

SURVEY
AND
TOPOGRAPHY
OF PART OF
LOTS 180 & 181
OBERLIN VILLAGE PLAT
VOL 5 PG 30

LORAIN COUNTY STATE OF OHIO

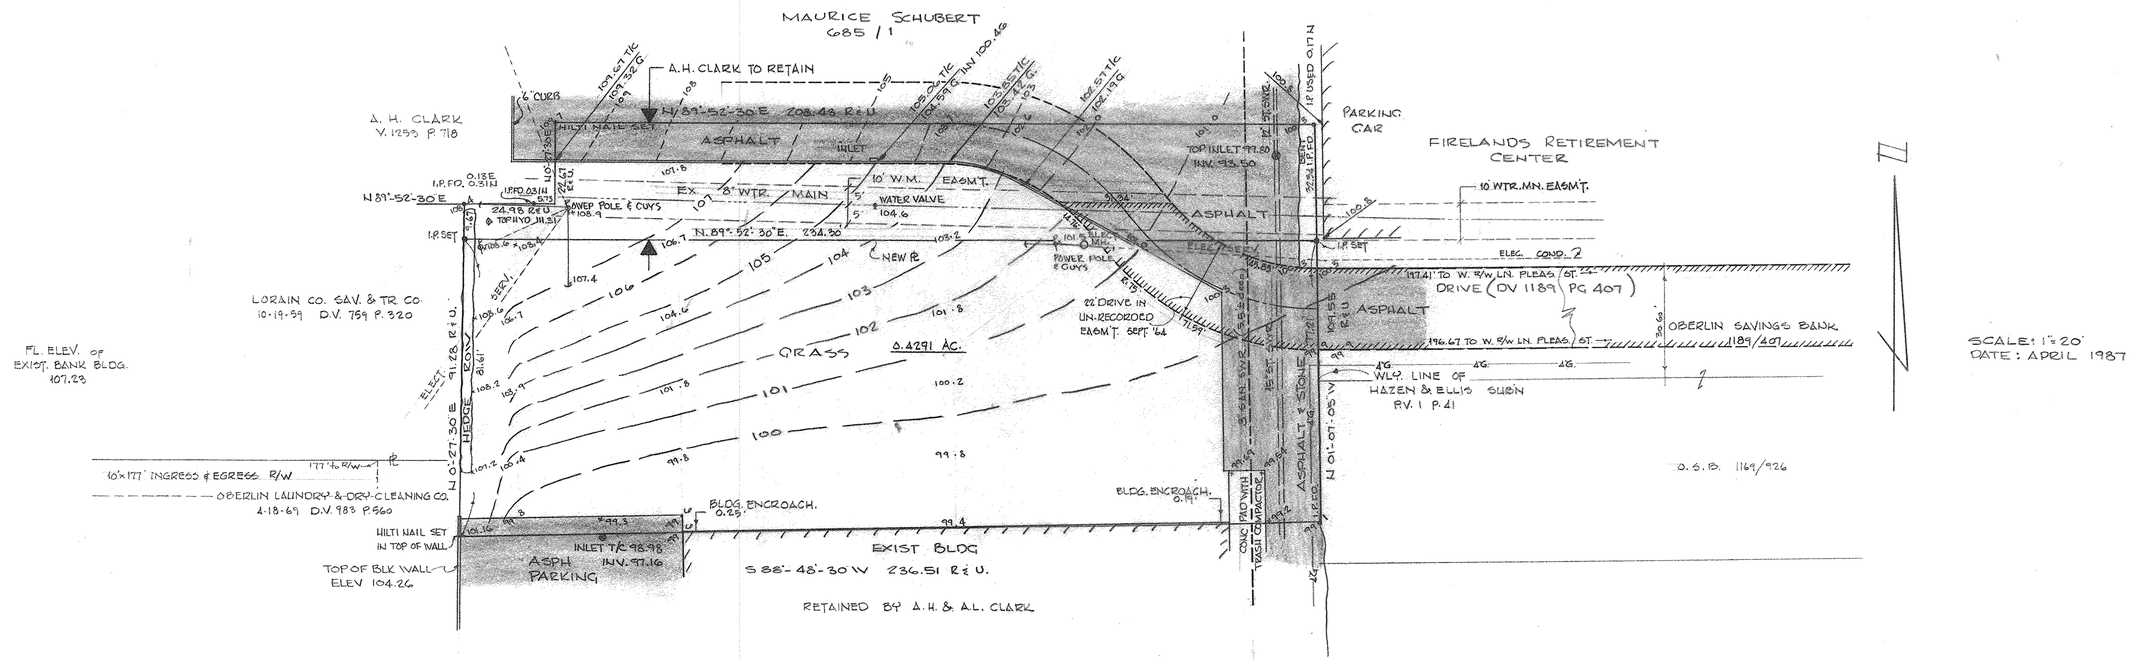

PREPARED BY:

LAUNDON - SIMON - CAHL & ASSOC., INC.
219 COURT ST.
ELYRIA, O
JOB NO. 87-1584

STATE OF OHIO
DANE A. HAPONEK
S-6211
REGISTERED SURVEYOR

REV. 6-8-87
REV. 5-14-87 NEW NLY ℞

211