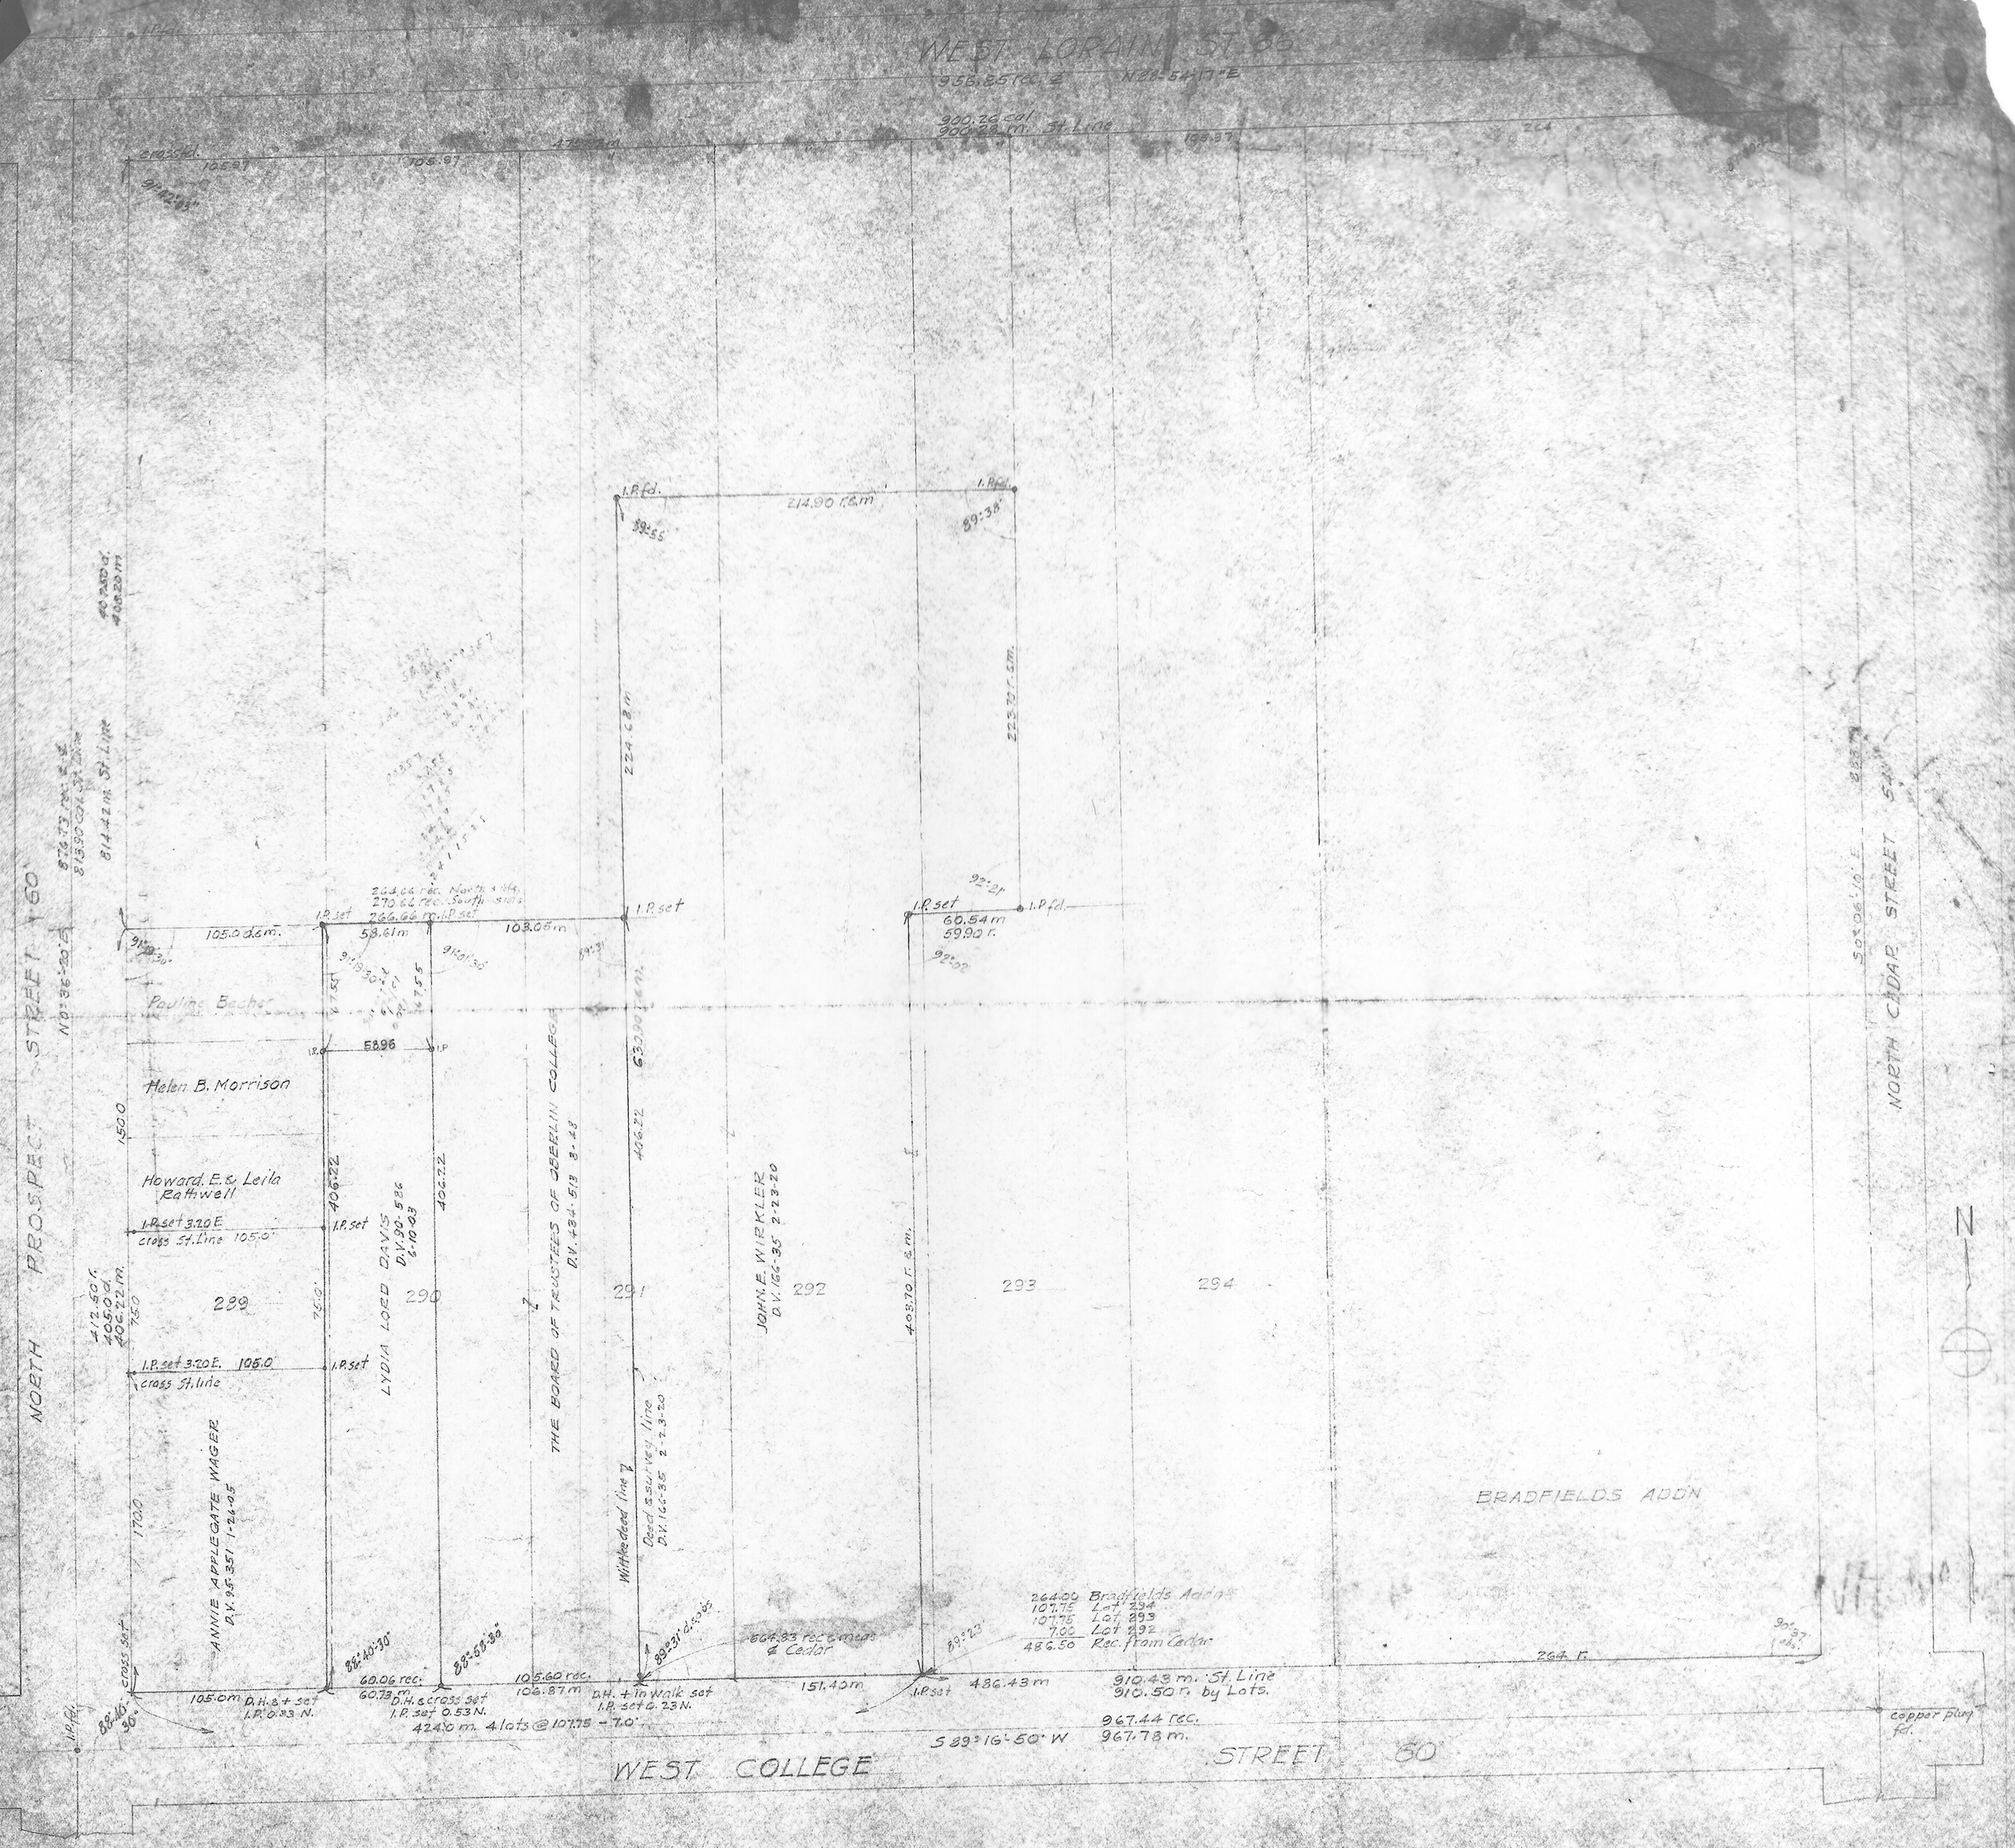
WEST LORAIN ST 85
956.85 rec. 2
N 88-54-17" E
900.26 cal
900.28 m. St. Line
NORTH PROSPECT STREET 60
NORTH CEDAR STREET
Pauline Becher
Helen B. Morrison
Howard E. & Leila Rathwell
289
290
291
292
293
294
LYDIA LORD DAVIS
THE BOARD OF TRUSTEES OF OBERLIN COLLEGE
JOHN E. WIRKLER
ANNIE APPLEGATE WAGER
BRADFIELDS ADDN
WEST COLLEGE STREET 60
SURVEY OF VILLAGE LOTS 289-290-291-292
PART OF ORIGINAL TOWNSHIP LOT 85
VILLAGE OF OBERLIN, TWP OF RUSSIA, CO OF LORAIN, OHIO.
MADE AT REQUEST OF ANNIE APPLEGATE WAGER,
LYDIA LORD DAVIS, THE BD OF TR OF OBERLIN COLLEGE.
JOHN E. WIRKLER. SEPT. 10. 1949 SCALE 1" = 50'
T. W. LAUNDON. REGISTERED SURVEYOR