9-00-084
9-00-084-B

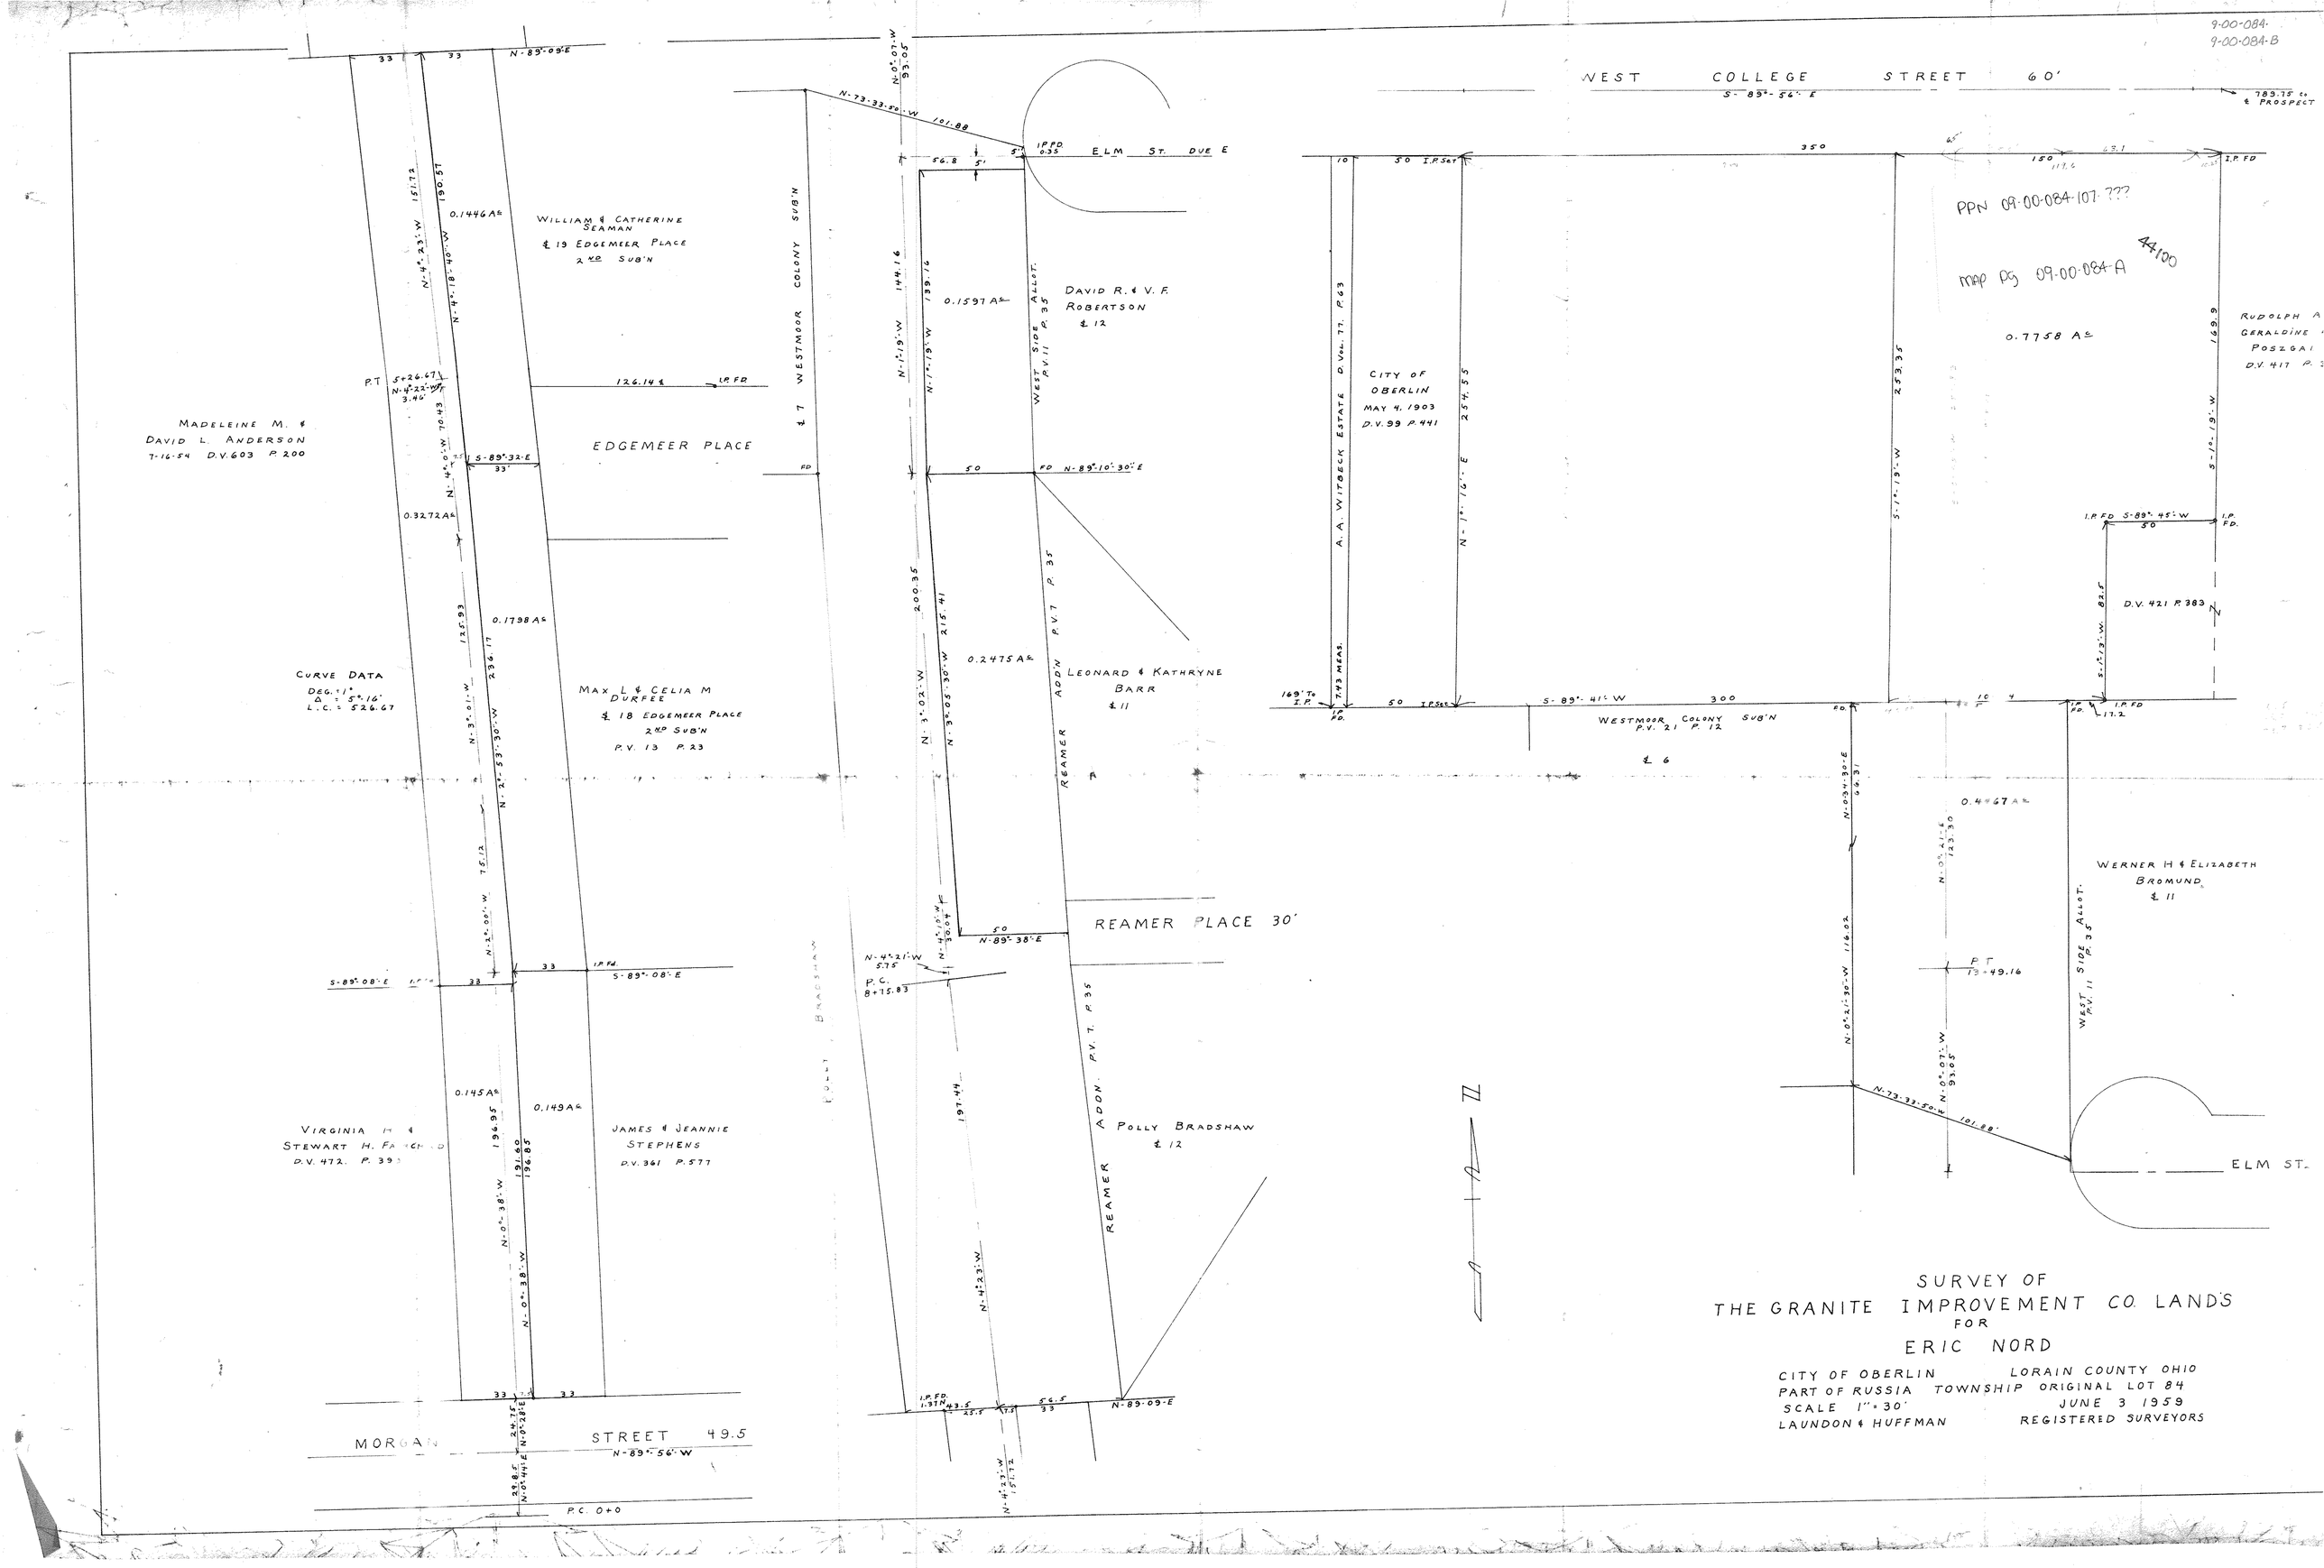

SURVEY OF
THE GRANITE IMPROVEMENT CO. LANDS
FOR
ERIC NORD

CITY OF OBERLIN — LORAIN COUNTY OHIO
PART OF RUSSIA TOWNSHIP — ORIGINAL LOT 84
SCALE 1" = 30' — JUNE 3 1959
LAUNDON & HUFFMAN — REGISTERED SURVEYORS